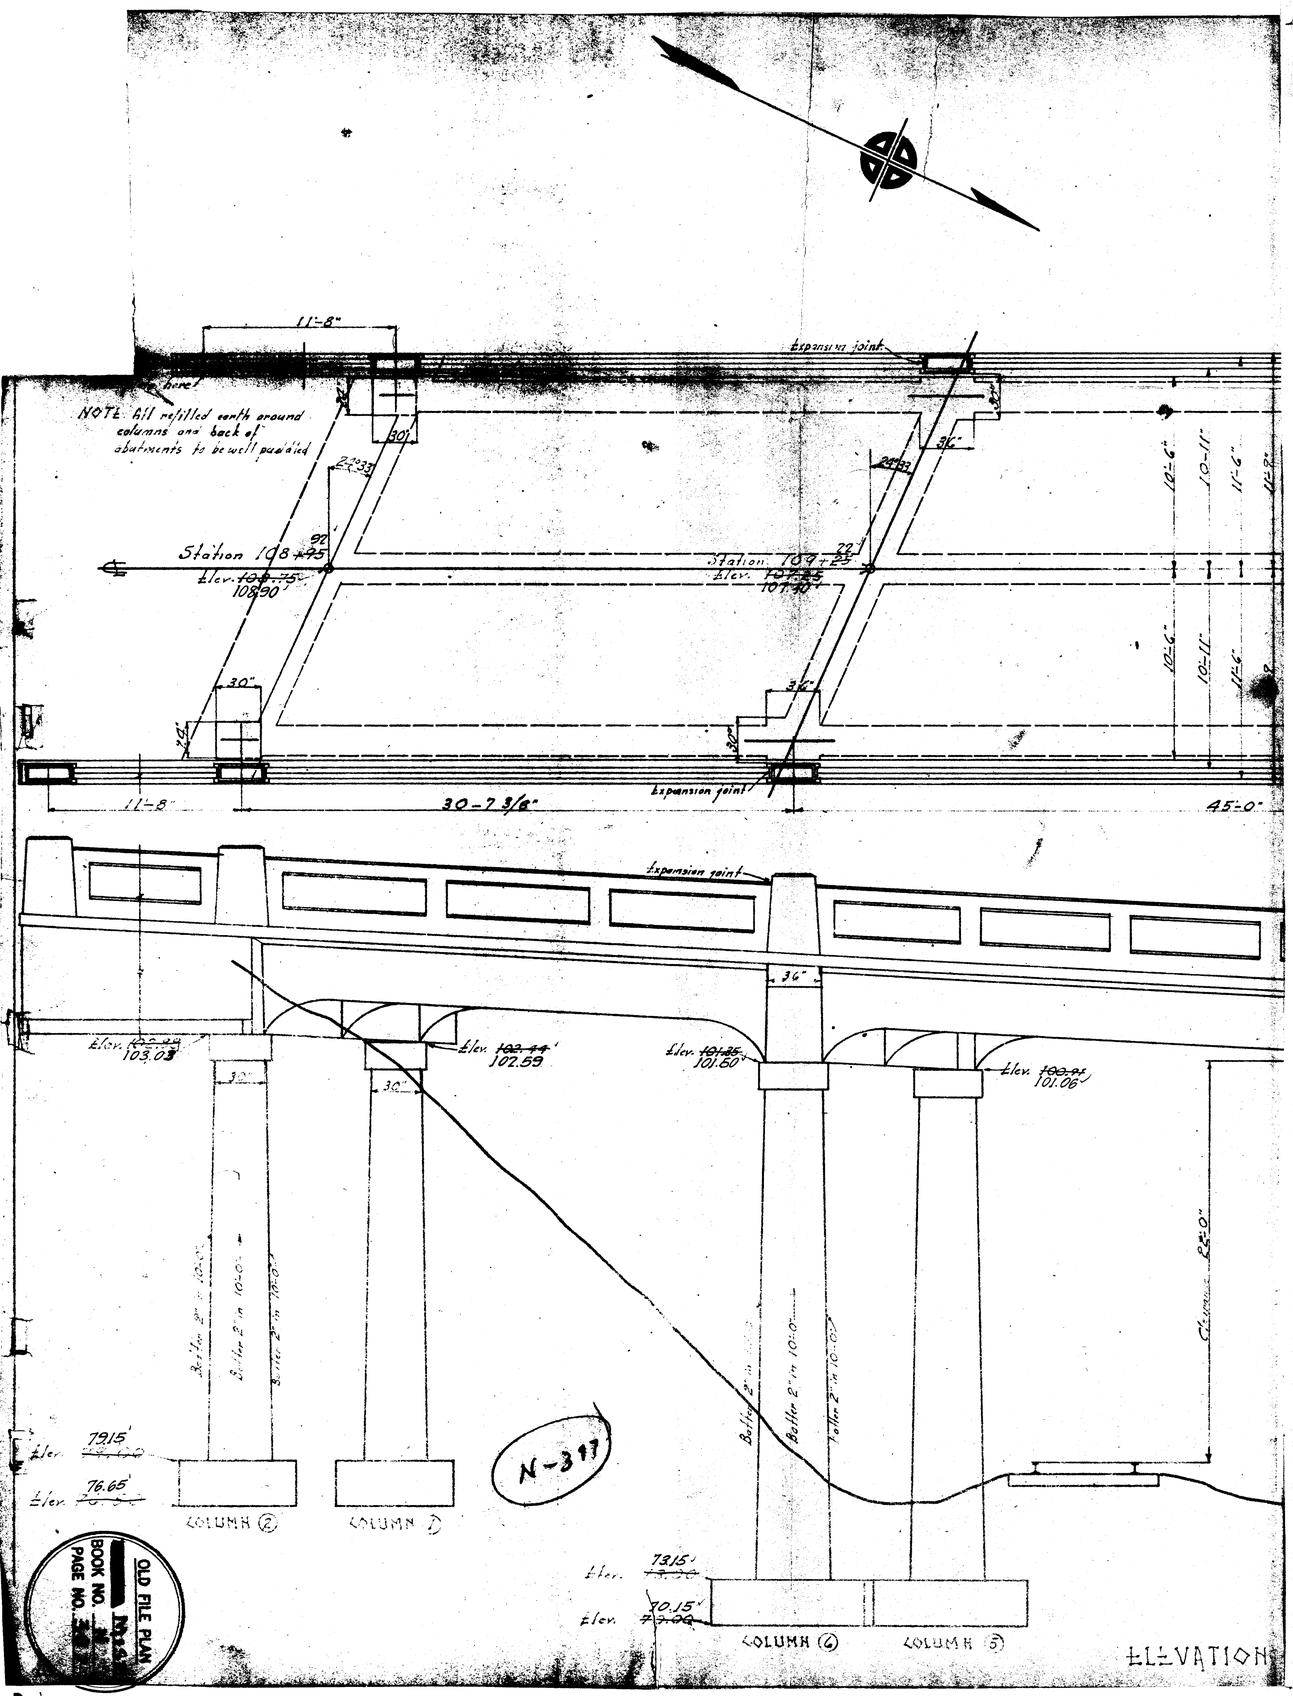

N-317

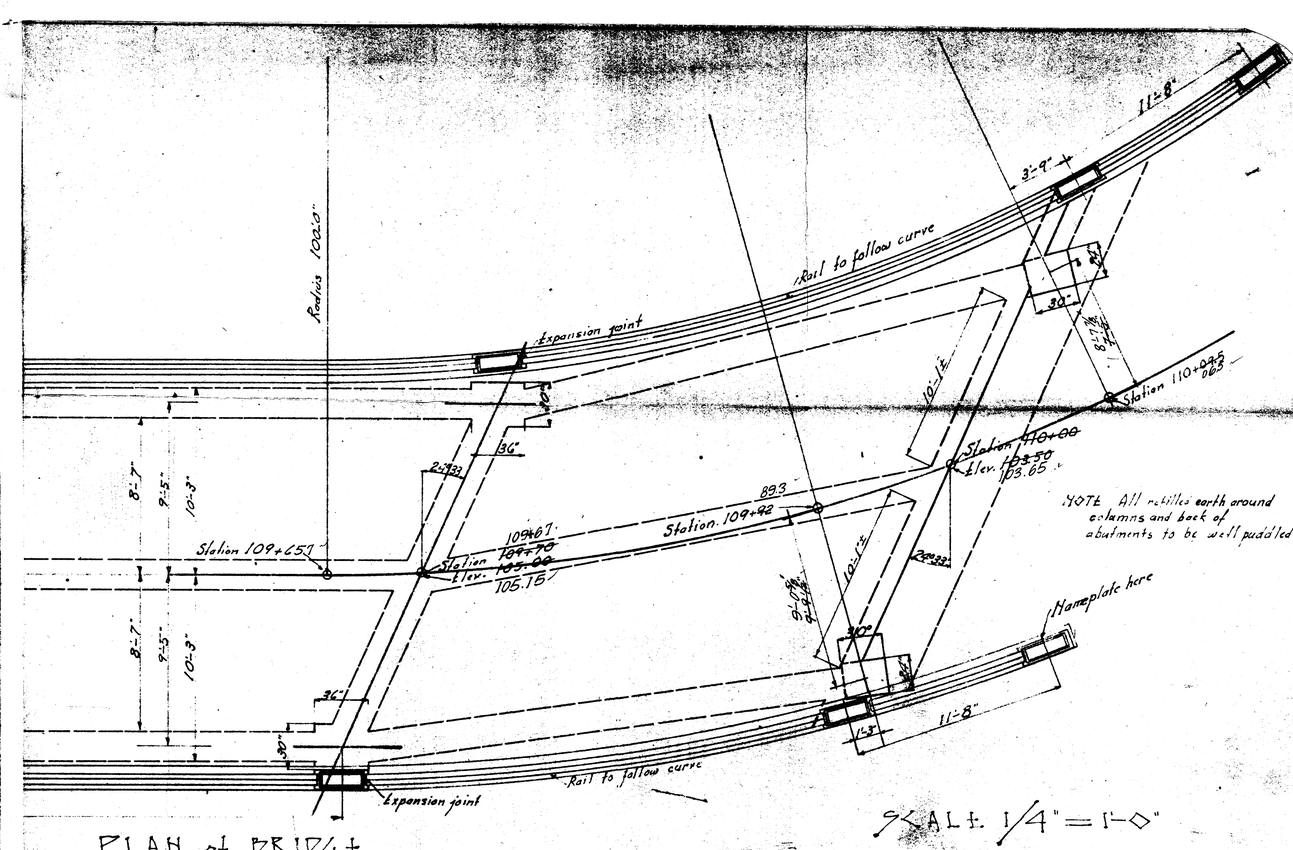

PLAN of BRIDGE

SCALE 1/4" = 1'-0"

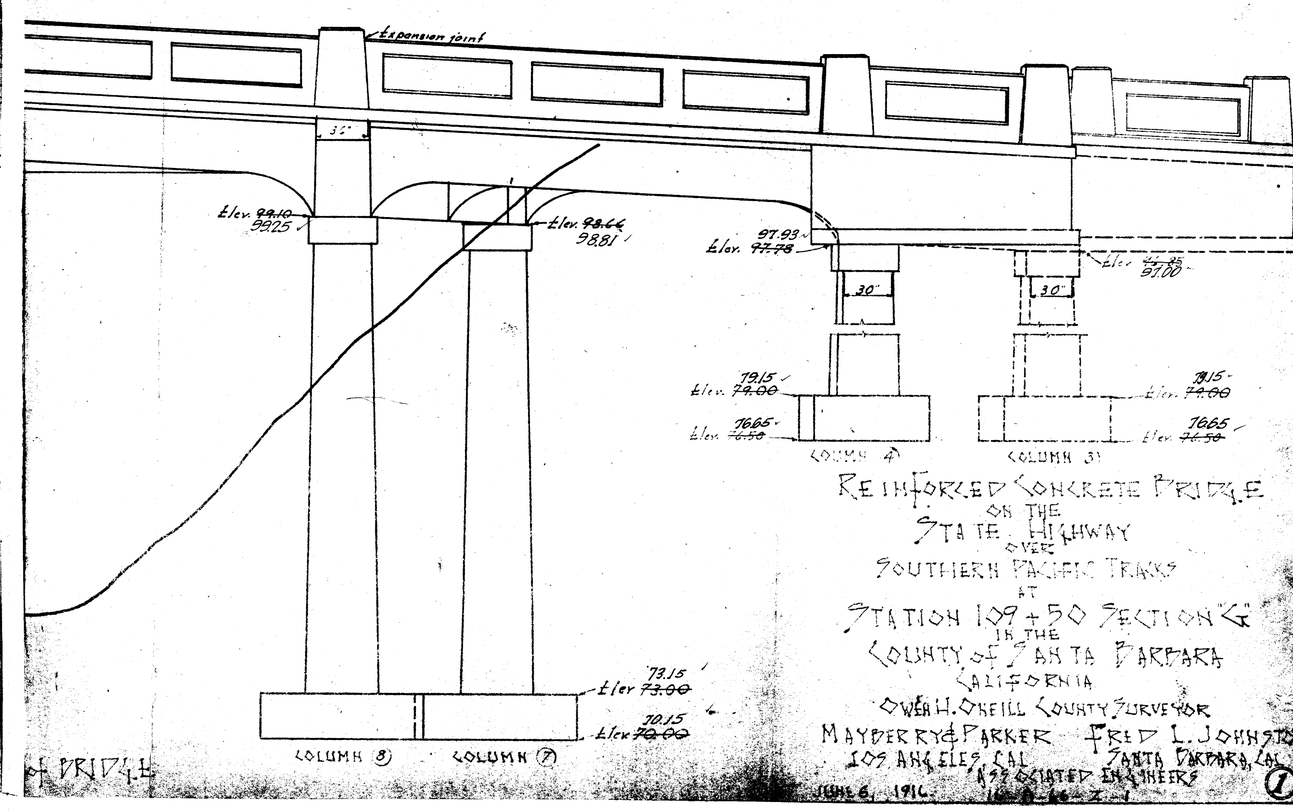

BRIDGE

REINFORCED CONCRETE BRIDGE ON THE STATE HIGHWAY OVER SOUTHERN PACIFIC TRACKS AT STATION 109+50 SECTION "G" IN THE COUNTY OF SANTA BARBARA CALIFORNIA

OWEN H. O'NEILL County Surveyor

MAYBERRY & PARKER — 109 ANGELES CAL

FRED L. JOHNSTON — SANTA BARBARA, CAL

ASSOCIATED ENGINEERS

JUNE 6, 1916.

1

OLD FILE PLAN
BOOK NO. M-116
PAGE NO. 4