6

OLD FILE PLAN
[redacted]. PATENTS
BOOK NO. A
PAGE NO. 78

Notice of this plat of survey has been published in accordance with the provisions of the Act of Congress of July 1. 1864 in the "Times" published in San Francisco, and the "Los Angeles Republican" published in Los Angeles. the last publication thereof having been in the "Times" on the 3d day of December 1867 and the plat has remained in this office subject to inspection during the 90 days after said publication.

U.S. Surv. Generals Office, San Francisco, Cal
April 13th 1870.

Sherman Day
U. S. Surv. Gen'l Cal

Approved September 13th 71. Willis Drummond
Commissioner General Land Office

PLAT
of the
RANCHO TEMASCAL
finally confirmed to
R de la Cuesta et al
Surveyed under instructions from the
U S SURVEYOR GENERAL
by
G H Thompson, Dep. Sur
July and August 1867
Containing 13,330 ⁷⁰/₁₀₀ acres

Scale 80 Chs to Inch
Variation 14 East

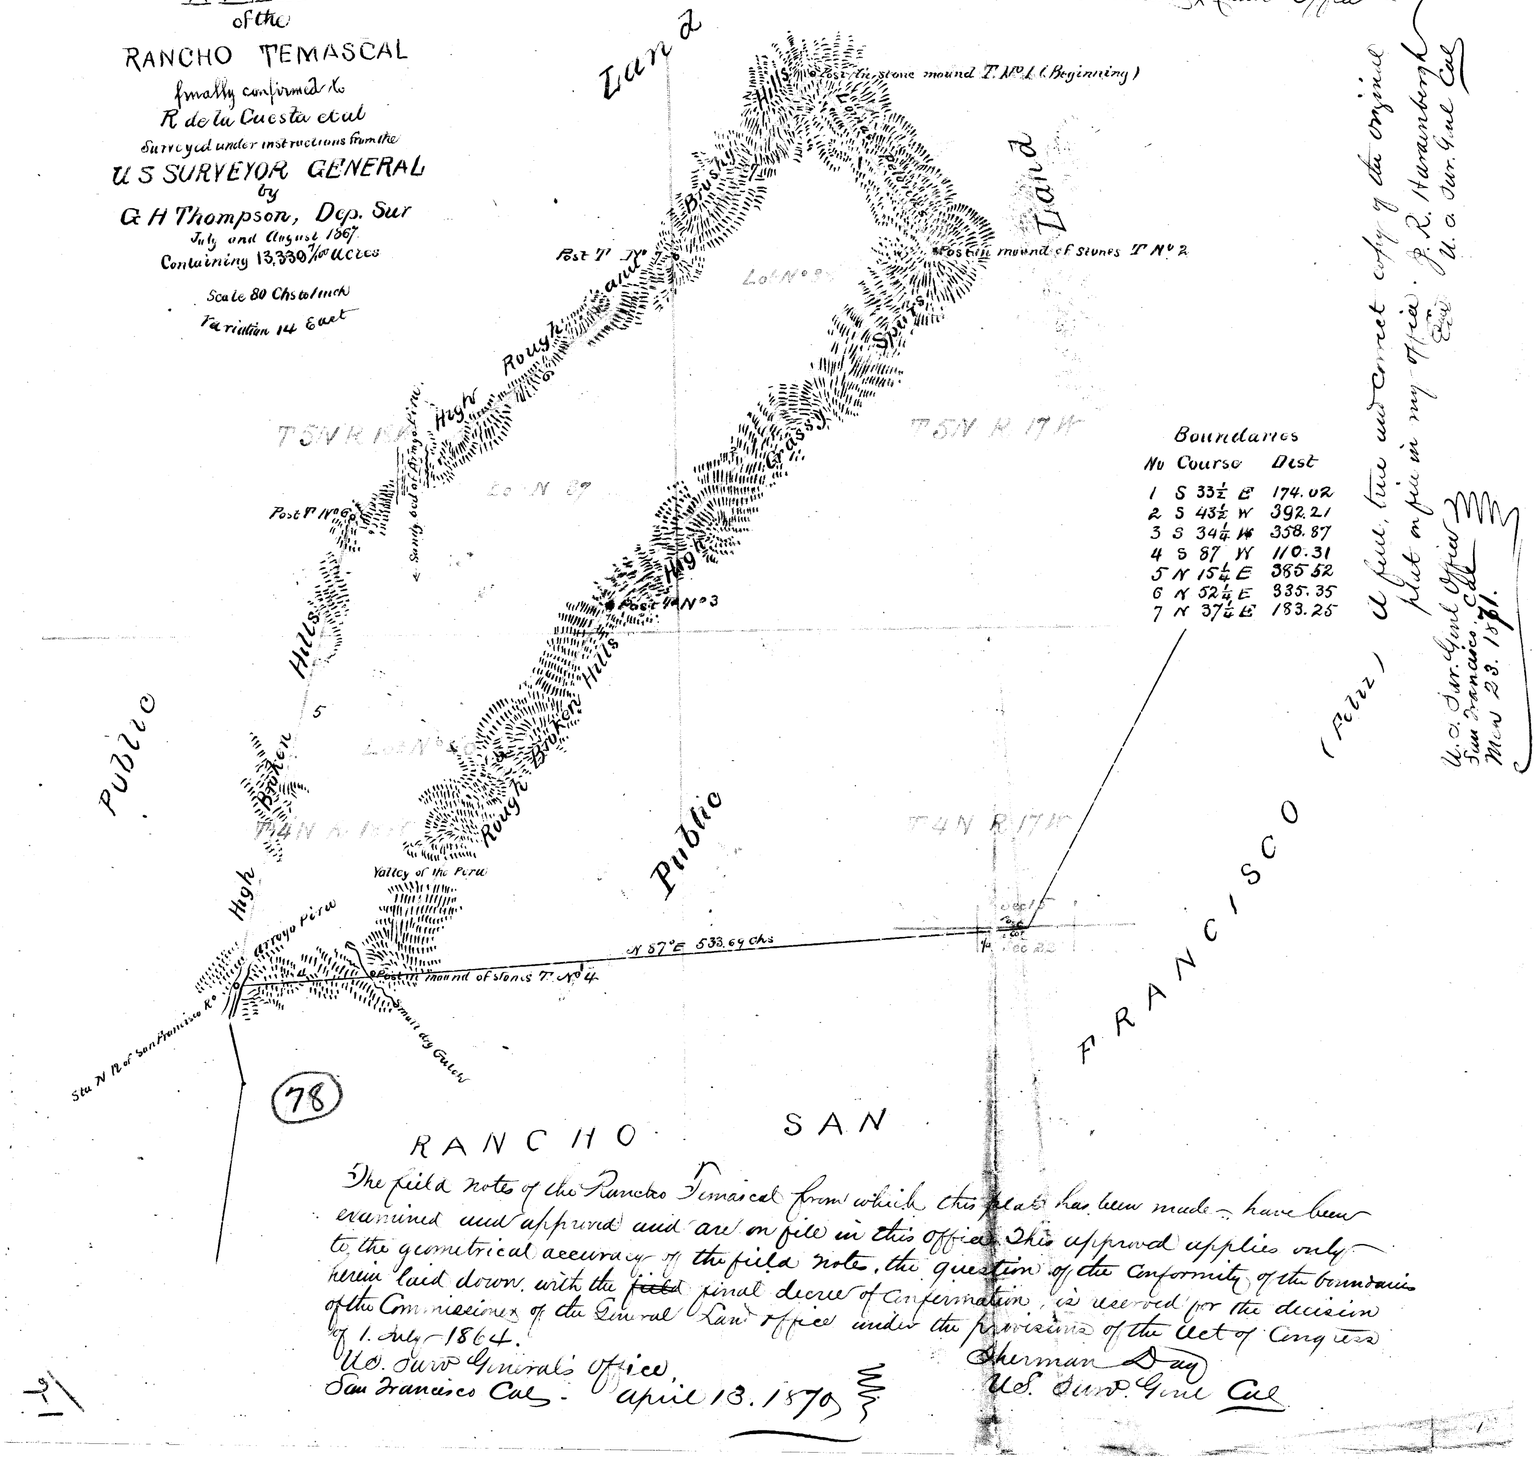

RANCHO SAN

The field notes of the Rancho Temascal from which this plat has been made have been examined and approved and are on file in this Office. This approval applies only to the geometrical accuracy of the field notes. the question of the conformity of the boundaries herein laid down with the ~~field~~ final decree of confirmation, is reserved for the decision of the Commissioner of the General Land Office under the provisions of the Act of Congress of 1. July 1864.

U.S. Surv. Generals Office
San Francisco Cal. April 13. 1870

Sherman Day
U.S. Surv. Gen. Cal

I certify that the foregoing is a true and correct copy of the original plat on file in my office. J.R. Hammond
U. S. Surv. Gen. Cal

U. S. Surv. Gen'l Office
San Francisco Cal
Mch 23. 1871.