


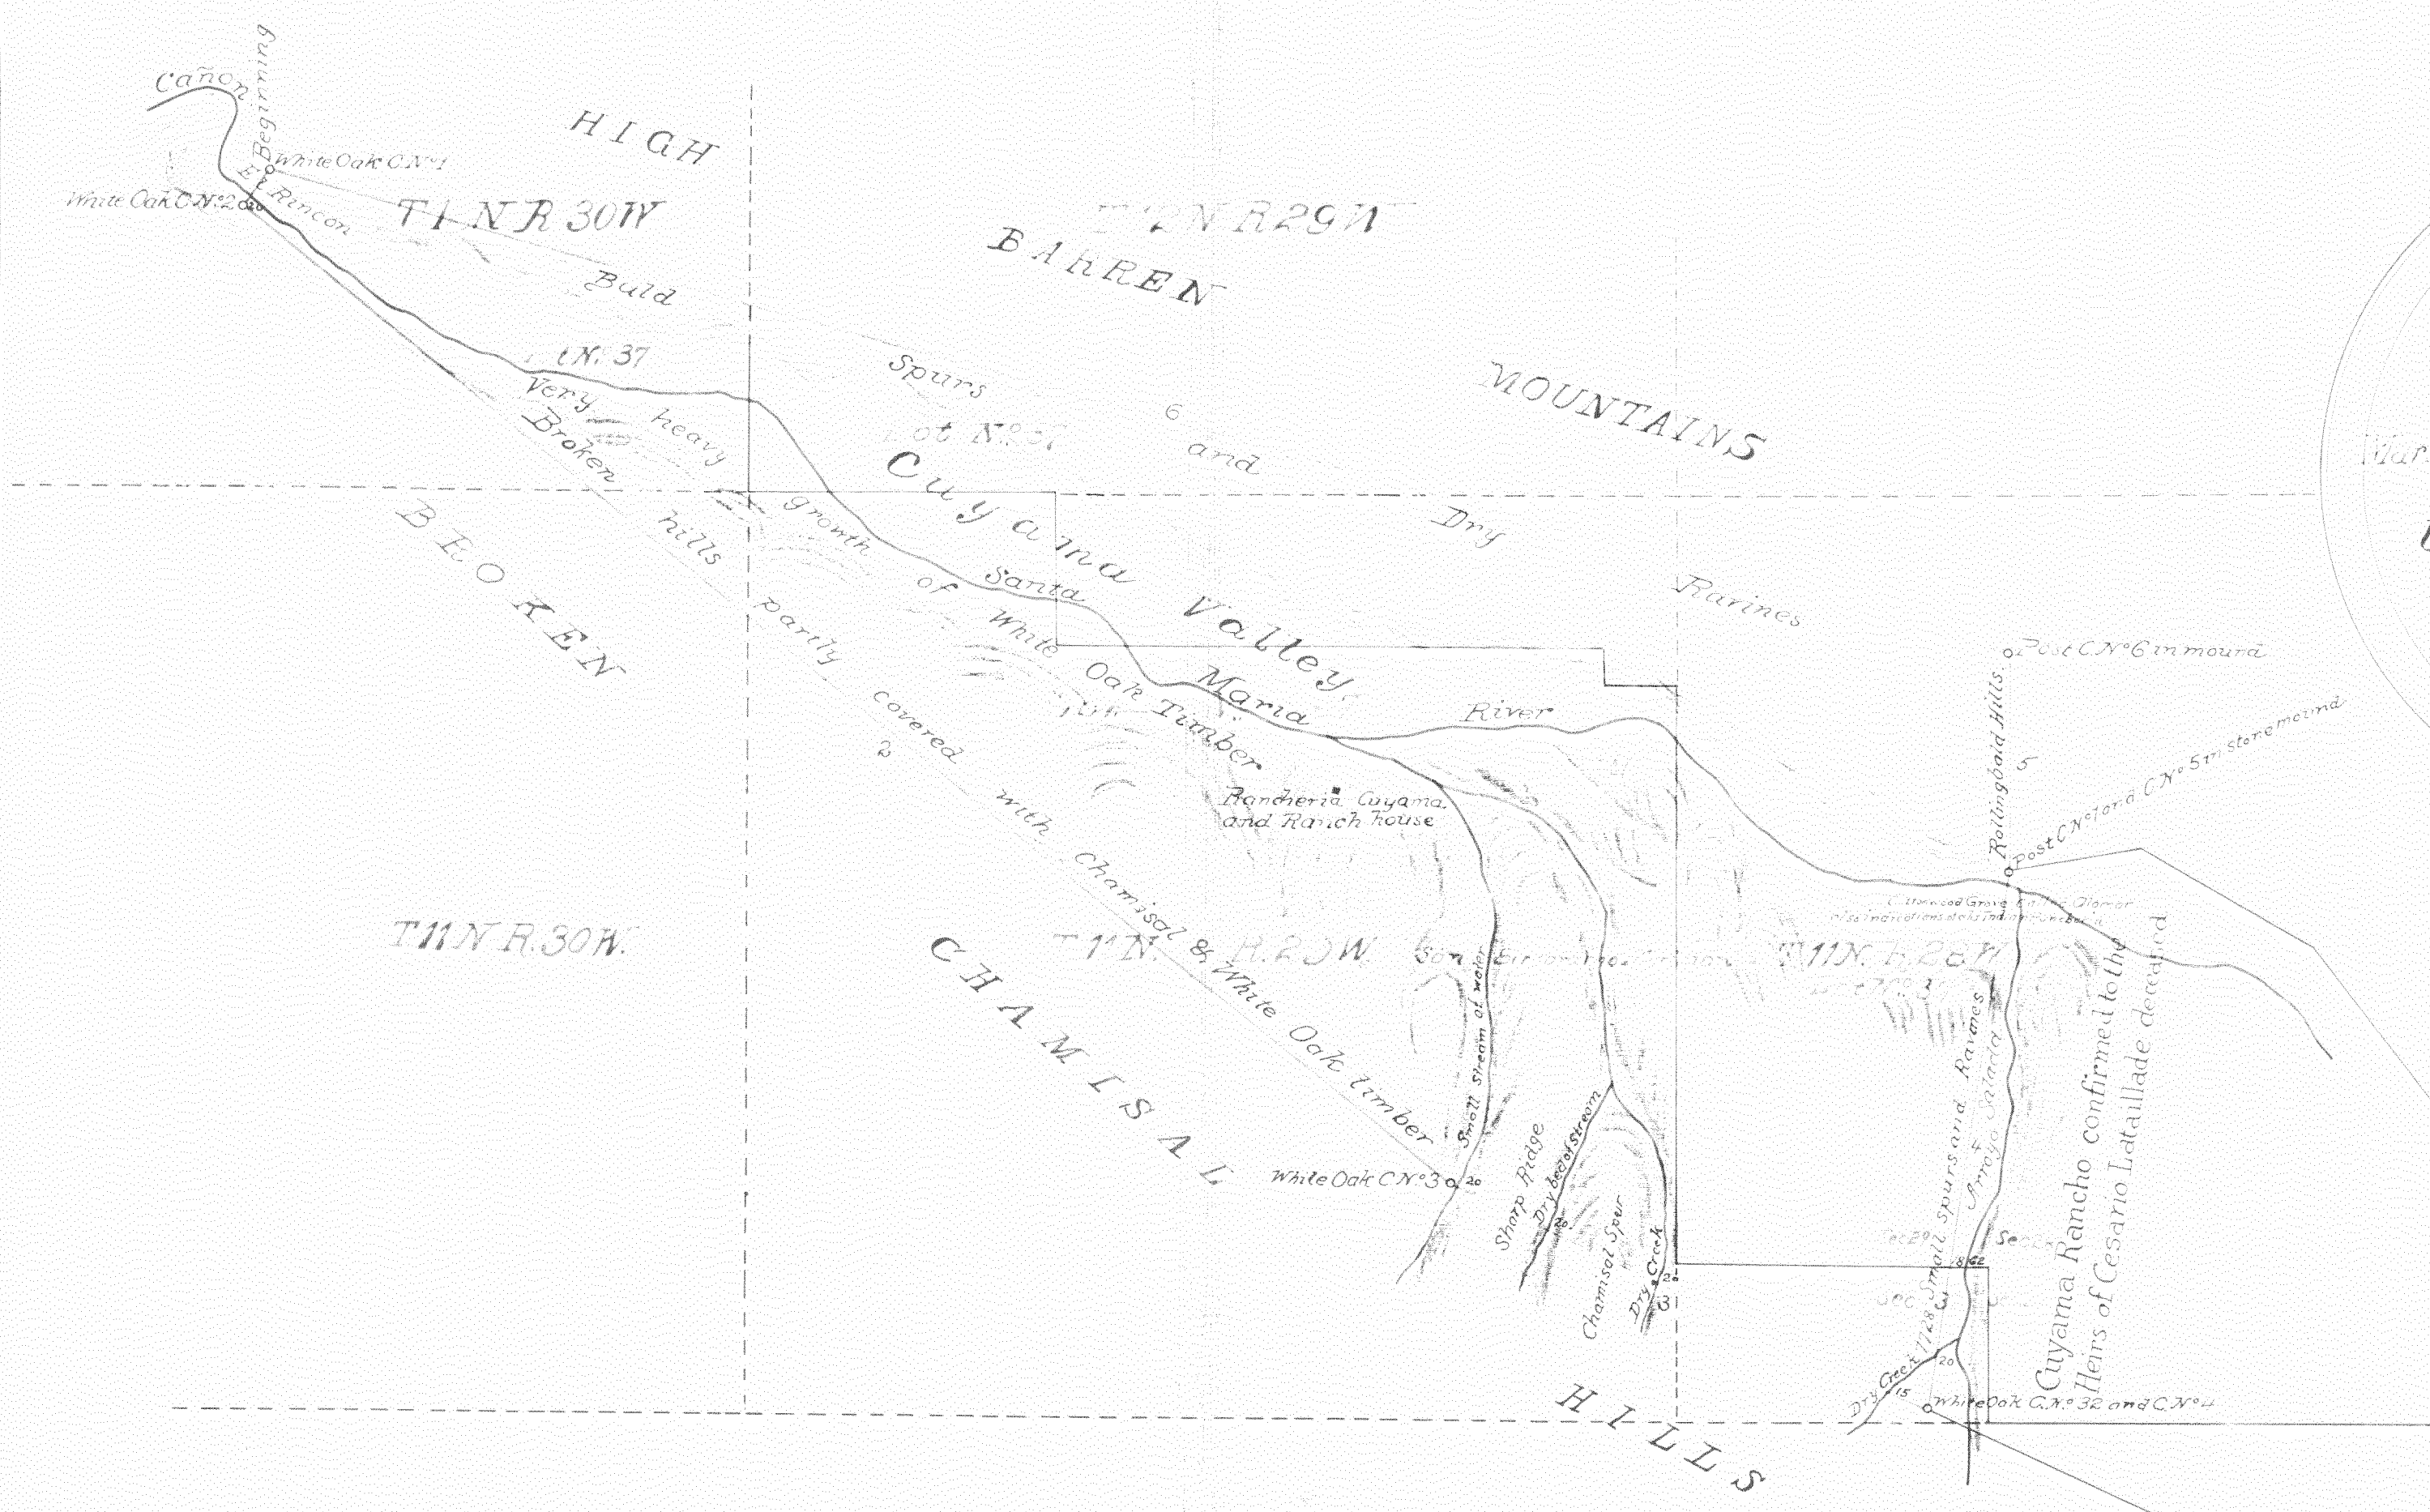

PLAT
of the
CUYAMA RANCHO
finally confirmed to
Maria Antonia de la Guerra y Lataillade
Surveyed under instruction from the
U.S. SURVEYOR GENERAL
by
Robt. A. Harris, Dep. sur.
June and July 1872
Containing 22,193 $\frac{1}{10}$ Acres
Scale 800 ft. to inch
Magnetic Var. 14° 30' East

Boundaries		
N ^o	Course	Dist.
1	S. 32 $\frac{1}{4}$ W.	15.65
2	S. 51 $\frac{1}{4}$ E.	799.00
3	S. 64 $\frac{1}{4}$ E.	273.50
4	N. 8 $\frac{1}{2}$ E.	284.25
5	North	113.65
6	N. 74 $\frac{3}{4}$ W.	930.50

Thereby certify that in accordance with the Act of Congress of July 1st 1864 this survey and plat were advertised in the "Chronicle," published in the City and County of San Francisco, for four weeks; the date of the first publication thereof being the 25th of September 1872; also in the "Santa Barbara Press" published in the County of Santa Barbara, for four weeks, the date of the first publication being the 2nd of October 1872. This plat remained in this office subject to inspection during ninety days from the date of the first publication.

J. R. Hardenberg,
U. S. Surv. Genl. Cal.


The field notes of the Cuyama Rancho finally confirmed to Maria Antonia de la Guerra y Lataillade, from which this plat has been made, have been examined and approved and are on file in this Office
U. S. Surveyor General's Office
San Francisco, California
January 24th 1877.

H. G. Rollins
U. S. Surv. Genl. Cal.

Department of the Interior,
General Land Office,
Washington D. C. July 20, 1877.

A full true and correct Copy of the Original plat on file in this Office
U. S. Surveyor General's Office
San Francisco, California
April 21st 1877

H. G. Rollins
U. S. Surv. Genl. Cal.

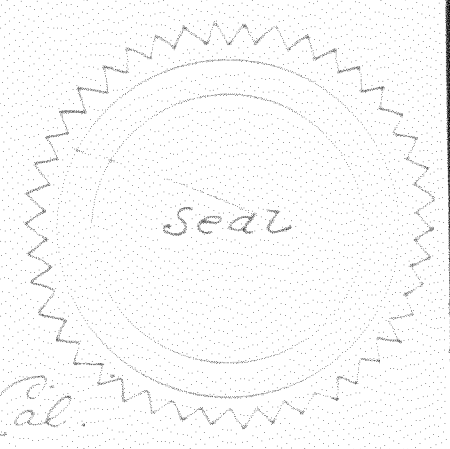

Approved in conformity to the decision of
the Hon. Secretary of the Interior of December 30 1876.
U. J. Barber,
Acting Commissioner,