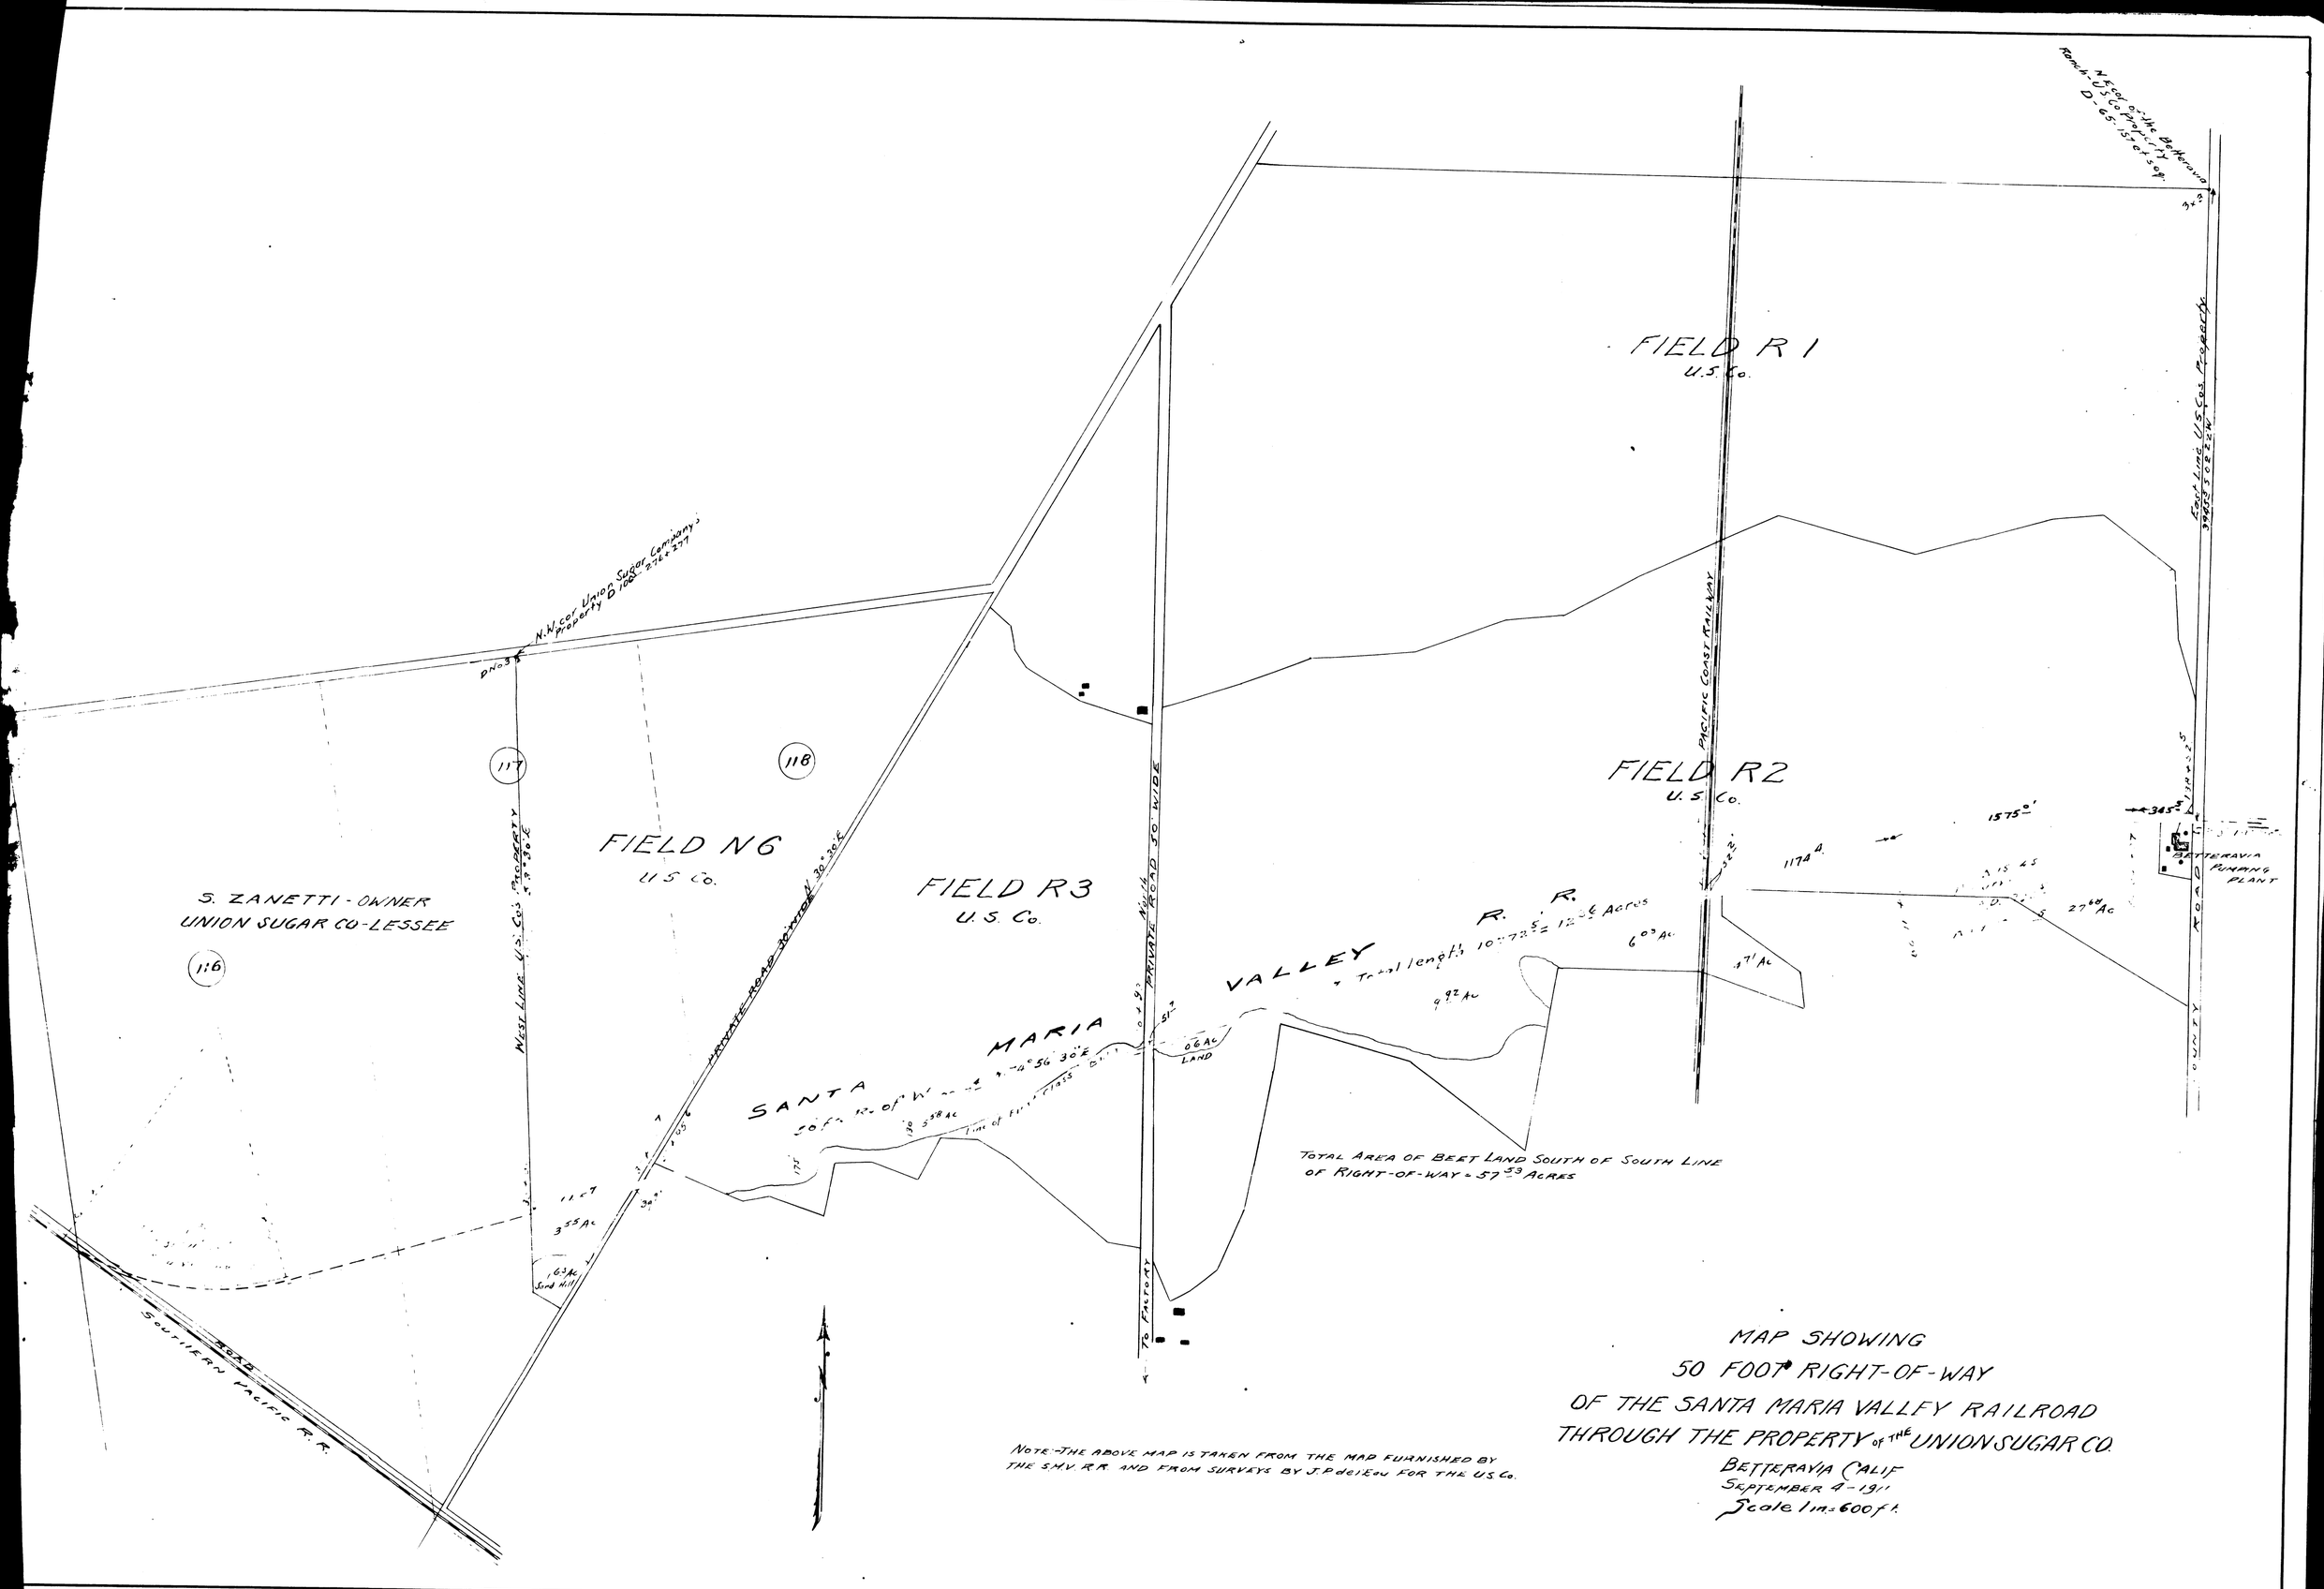

FIELD R1
U.S. Co.
FIELD R2
U.S. Co.
FIELD R3
U.S. Co.
FIELD N6
U.S. Co.
S. ZANETTI - OWNER
UNION SUGAR CO - LESSEE
116
117
118
N.W. cor Union Sugar Company's Property D 100 - 276 + 277
West Line U.S. Co's Property
PRIVATE ROAD 30' WIDE
PRIVATE ROAD 50' WIDE
SANTA MARIA VALLEY R.R.
PACIFIC COAST RAILWAY
East Line U.S. Co's Property
BETTERAVIA PUMPING PLANT
SOUTHERN PACIFIC R.R.
ROAD
TO FACTORY
LAND
Total length 10 = 72.5 = 12.36 Acres
TOTAL AREA OF BEET LAND SOUTH OF SOUTH LINE OF RIGHT-OF-WAY = 57.53 ACRES
NOTE:-THE ABOVE MAP IS TAKEN FROM THE MAP FURNISHED BY THE S.M.V. R.R. AND FROM SURVEYS BY J.P. del'Eau FOR THE U.S. Co.
MAP SHOWING
50 FOOT RIGHT-OF-WAY
OF THE SANTA MARIA VALLEY RAILROAD
THROUGH THE PROPERTY OF THE UNION SUGAR CO.
BETTERAVIA CALIF
SEPTEMBER 4 - 1911
Scale 1 in = 600 ft.