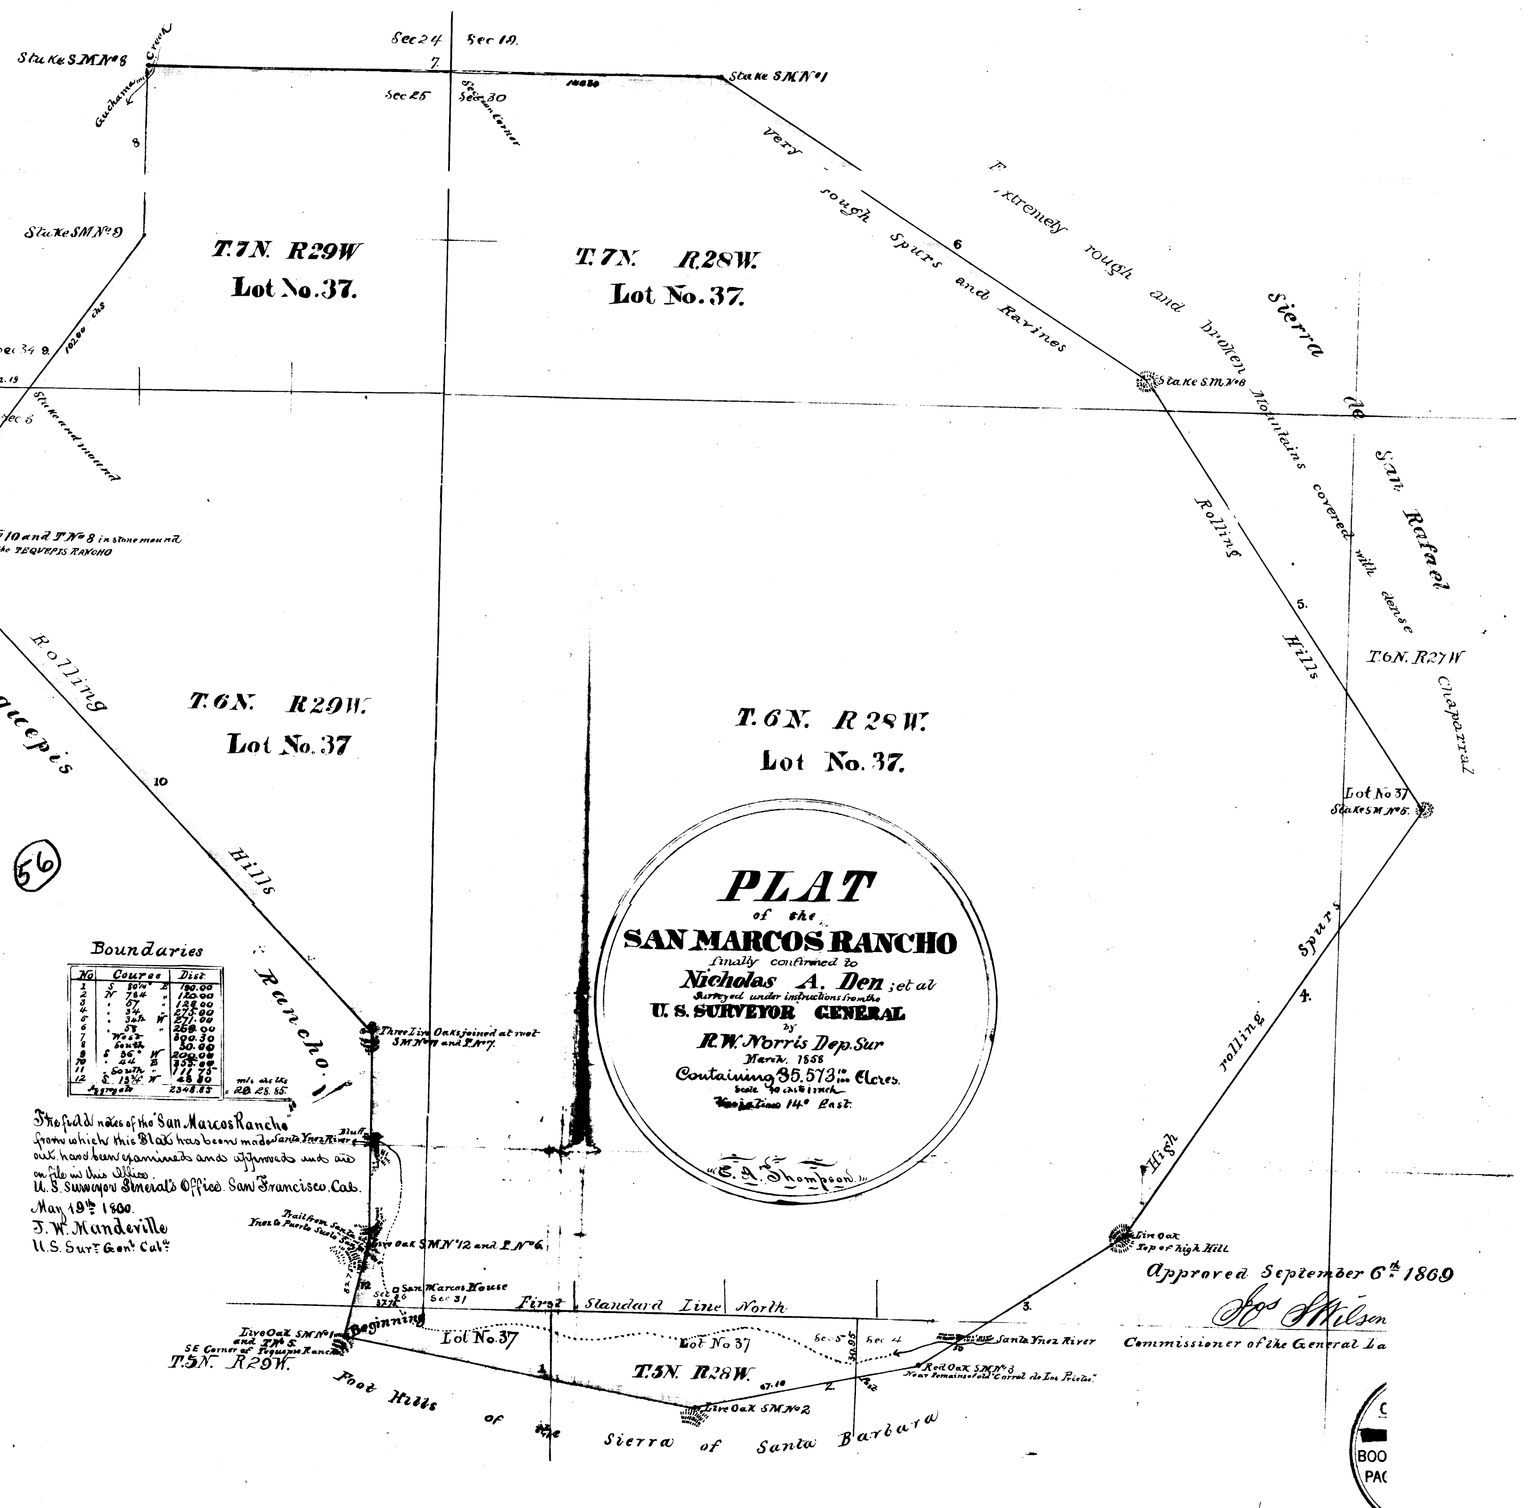
PLAT
of the
SAN MARCOS RANCHO
finally confirmed to
Nicholas A. Den; et al
Surveyed under instructions from the
U. S. SURVEYOR GENERAL
by
R. W. Norris Dep. Sur
March. 1858
Containing 35.573 Acres.
Scale 10 chs to 1 inch
Variation 14° East.
E. A. Thompson
T.7N. R29W
Lot No. 37.
T.7N. R28W.
Lot No. 37.
T.6N. R29W.
Lot No. 37
T.6N. R28W.
Lot No. 37.
T.5N. R29W.
T.5N. R28W.
Sierra de San Rafael
Very rough Spurs and Ravines
Extremely rough and broken Mountains covered with dense Chaparral
Rolling Hills
Rolling Hills
Rancho
Rolling Spurs
High rolling
Foot Hills of the Sierra of Santa Barbara
First Standard Line North
Beginning
Lot No. 37
Lot No 37
Lot No 37
Sec 24
Sec 19
Sec 25
Sec 30
Sec 31
Sec 34
Sec 5
Sec 4
Stake S.M. No 8
Stake S.M. No 1
Stake S.M. No 9
Stake S.M. No 8
Stake S.M. No 5
Stake S.M. No 2
Three Live Oaks joined at root S.M. No 11 and P. No 7.
Live Oak S.M. No 12 and P. No 6.
Live Oak S.M. No 1 and P. No 5
Live Oak S.M. No 2
Live Oak Top of high Hill
Red Oak S.M. No 3
Santa Ynez River
Boundaries
No. Course Dist.
1 S 50½° E 180.00
2 N 74½° 120.00
3 " 57 " 128.00
4 " 34 " 275.00
5 " 34½ W 271.00
6 " 58 " 268.00
7 West 300.30
8 South 30.00
9 S 36° W 200.00
10 " 44 E 355.00
11 South 111.75
12 S 13½° W 48.80
Aggregate 2348.85
mls chs lks 28 28.85
The field notes of the San Marcos Rancho from which this Plat has been made Santa Ynez River out, have been examined and approved and are on file in this Office.
U. S. Surveyor General's Office. San Francisco. Cal.
May 19th 1860.
J. W. Mandeville
U. S. Surr. Genl. Cal.
Approved September 6th 1869
Jos S Wilson
Commissioner of the General La
56