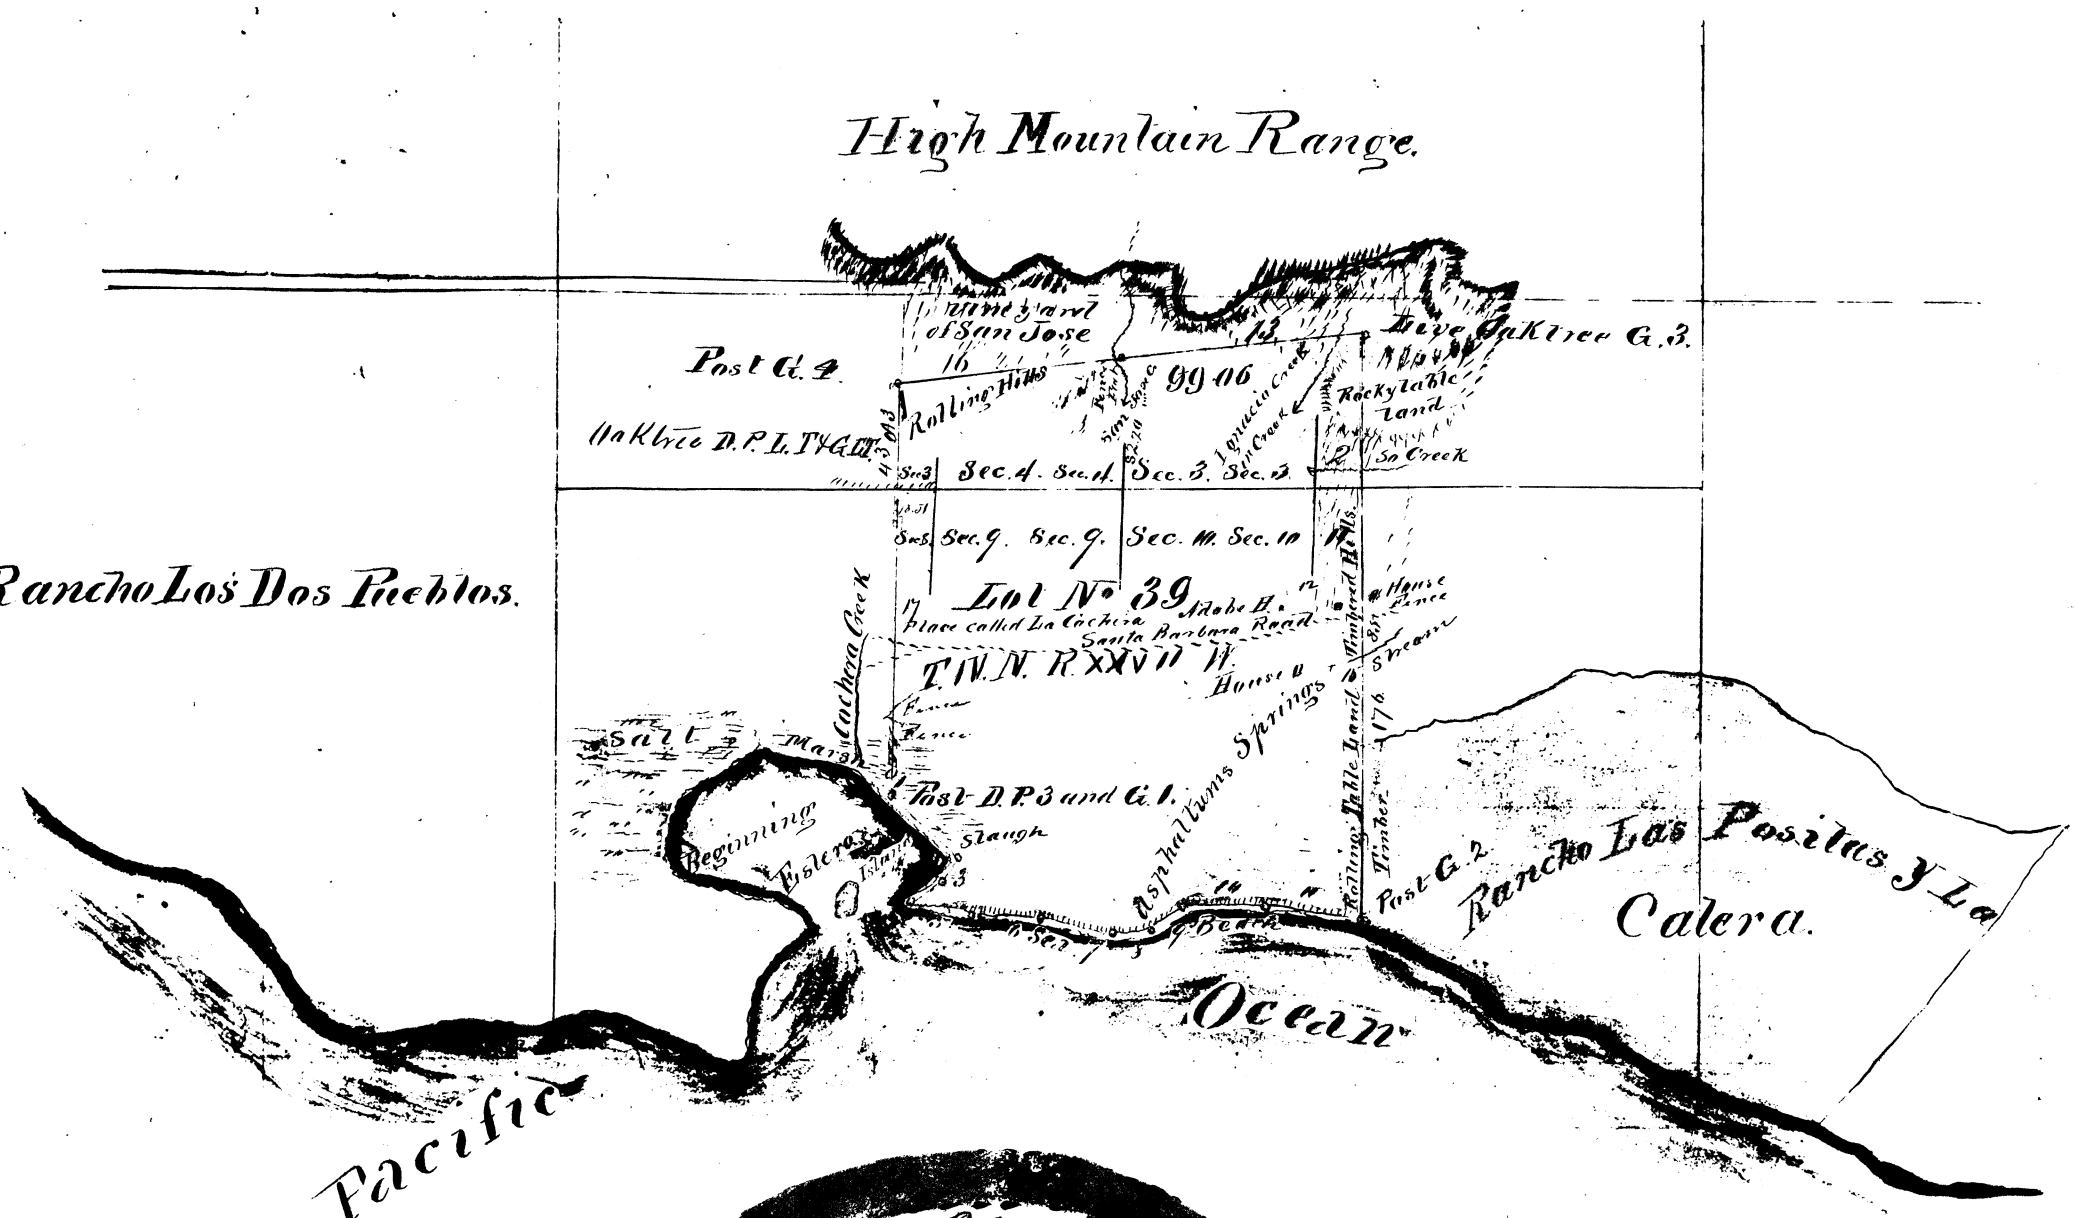

Plat
of the Rancho
La Goleta finally
confirmed to Daniel Hill
Surveyed under the instructions from the
U.S. Surveyor General by H. P. Edmands,
Dep. Sur.r March, 1862. Con
taining 4426 11/100 Acres.

Scale 80 Chains to 1 inch.
Variation 14° 11' East.

Boundaries

No.	Course.	Dist.
1	South	10.00
2	S. 46 3/4 E.	40.00
3	" 34 W	13.00
4	" 64 1/2 "	15.00
5	" 76 3/4 E.	28.00
6	" 89 1/2 "	30.00
7	" 80 1/2 "	29.00
8	N. 83 1/2 "	15.37
9	" 59 1/2 "	15.00
10	" 88 "	34.00
11	S. 84 1/4 "	39.65
12	North	238.56
13	S. 84 1/4 W.	100.80
14	" 58 "	233
15	N. 34 "	11.89
16	S. 84 1/4 "	95.90
17	South	100.00

Aggregat - 866.62. = 10 miles. 66 chs. 62 links

The field notes of the Rancho La Goleta, and from which this plat has been made out, have been examined and approved and are on file in this office.

E. F. Beale, U. S. Surv. Genl. Cal.
U. S. Surveyor Genrals Office, San Francisco, California, April 16. 18

A true and correct copy of the original Plat on file in this office.

L. Upson
U. S. Surv. Genl. Cal.

U. S. Surveyor Genrals
Office, San. Francisco
California, June 24th 1864.

L. S.

The United States of America, To all to whom these presents shall come, Greeting: Whereas, it appears from a duly authenticated transcript, filed in the General Land Office of the United States, that pursuant to the provisions of the Act of Congress, approved the third day of March One thousand eight hundred and fifty one, entitled "An Act to ascertain and settle the Private Land Claims in the State of