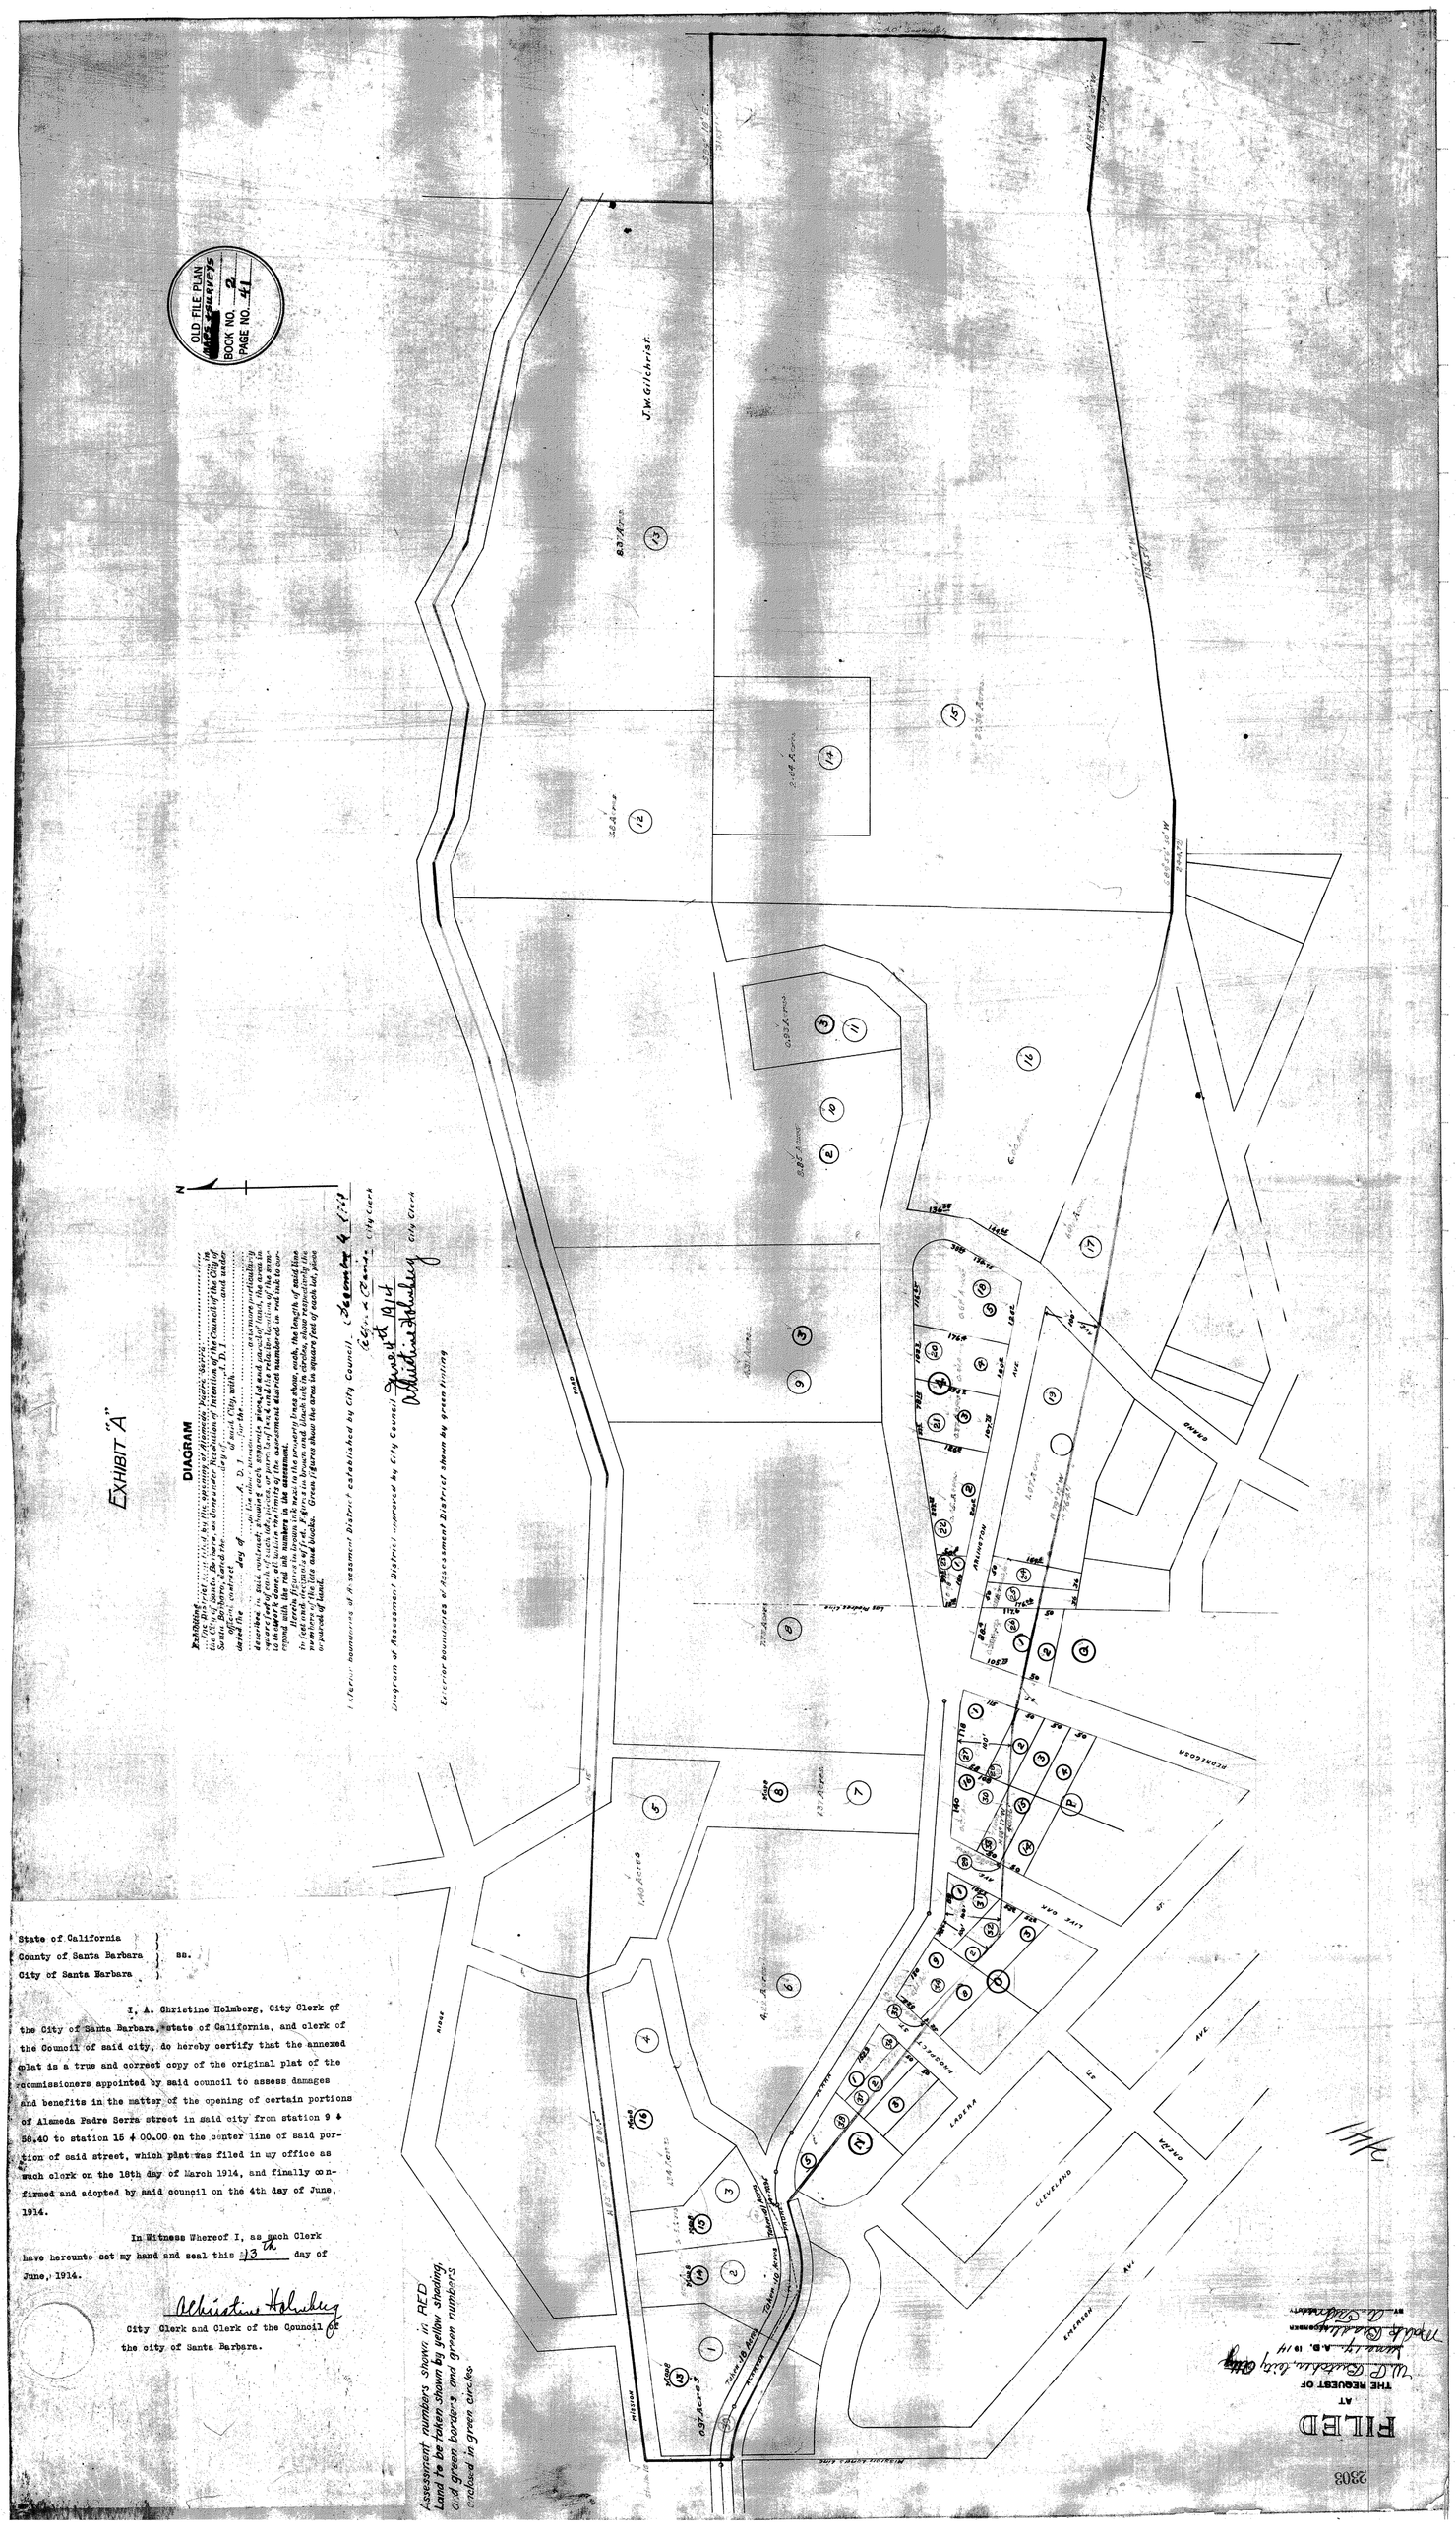

State of California }
County of Santa Barbara } ss.
City of Santa Barbara }

I, A. Christine Holmberg, City Clerk of the City of Santa Barbara, state of California, and clerk of the Council of said city, do hereby certify that the annexed plat is a true and correct copy of the original plat of the commissioners appointed by said council to assess damages and benefits in the matter of the opening of certain portions of Alameda Padre Serra street in said city from station 9 + 58.40 to station 15 + 00.00 on the center line of said portion of said street, which plat was filed in my office as such clerk on the 18th day of March 1914, and finally confirmed and adopted by said council on the 4th day of June, 1914.

In Witness Whereof I, as such Clerk have hereunto set my hand and seal this 13th day of June, 1914.

Christine Holmberg

City Clerk and Clerk of the Council of the city of Santa Barbara.