HOPE RANCH PARK
MAP No. 1
SUBDIVISION
OF PART OF
HOPE RANCH

Property of Pacific Improvement Company

SANTA BARBARA CO. CAL.

SUBDIVIDED UNDER SUPERVISION OF J.K.HARRINGTON. C.E.

BY A.W. DOZIER. LICENSED SURVEYOR.

1909.

Scale: One Inch = 200 Feet.

OLD FILE PLAN
MAPS + SURVEYS
[redacted]
BOOK NO. 2
PAGE NO. 24

Points in Roads, marked with a circle are Iron Pipes set in cement, with copper Centers.
Lot Corners, Witness Posts (W.P.) and Line Posts (L.P.) are 4"x4" Posts appropriately stenciled.
Hubbard and Lake Avenues are 90 feet wide, all others are 60 feet wide. Lot Areas are figured to centers of Avenues.

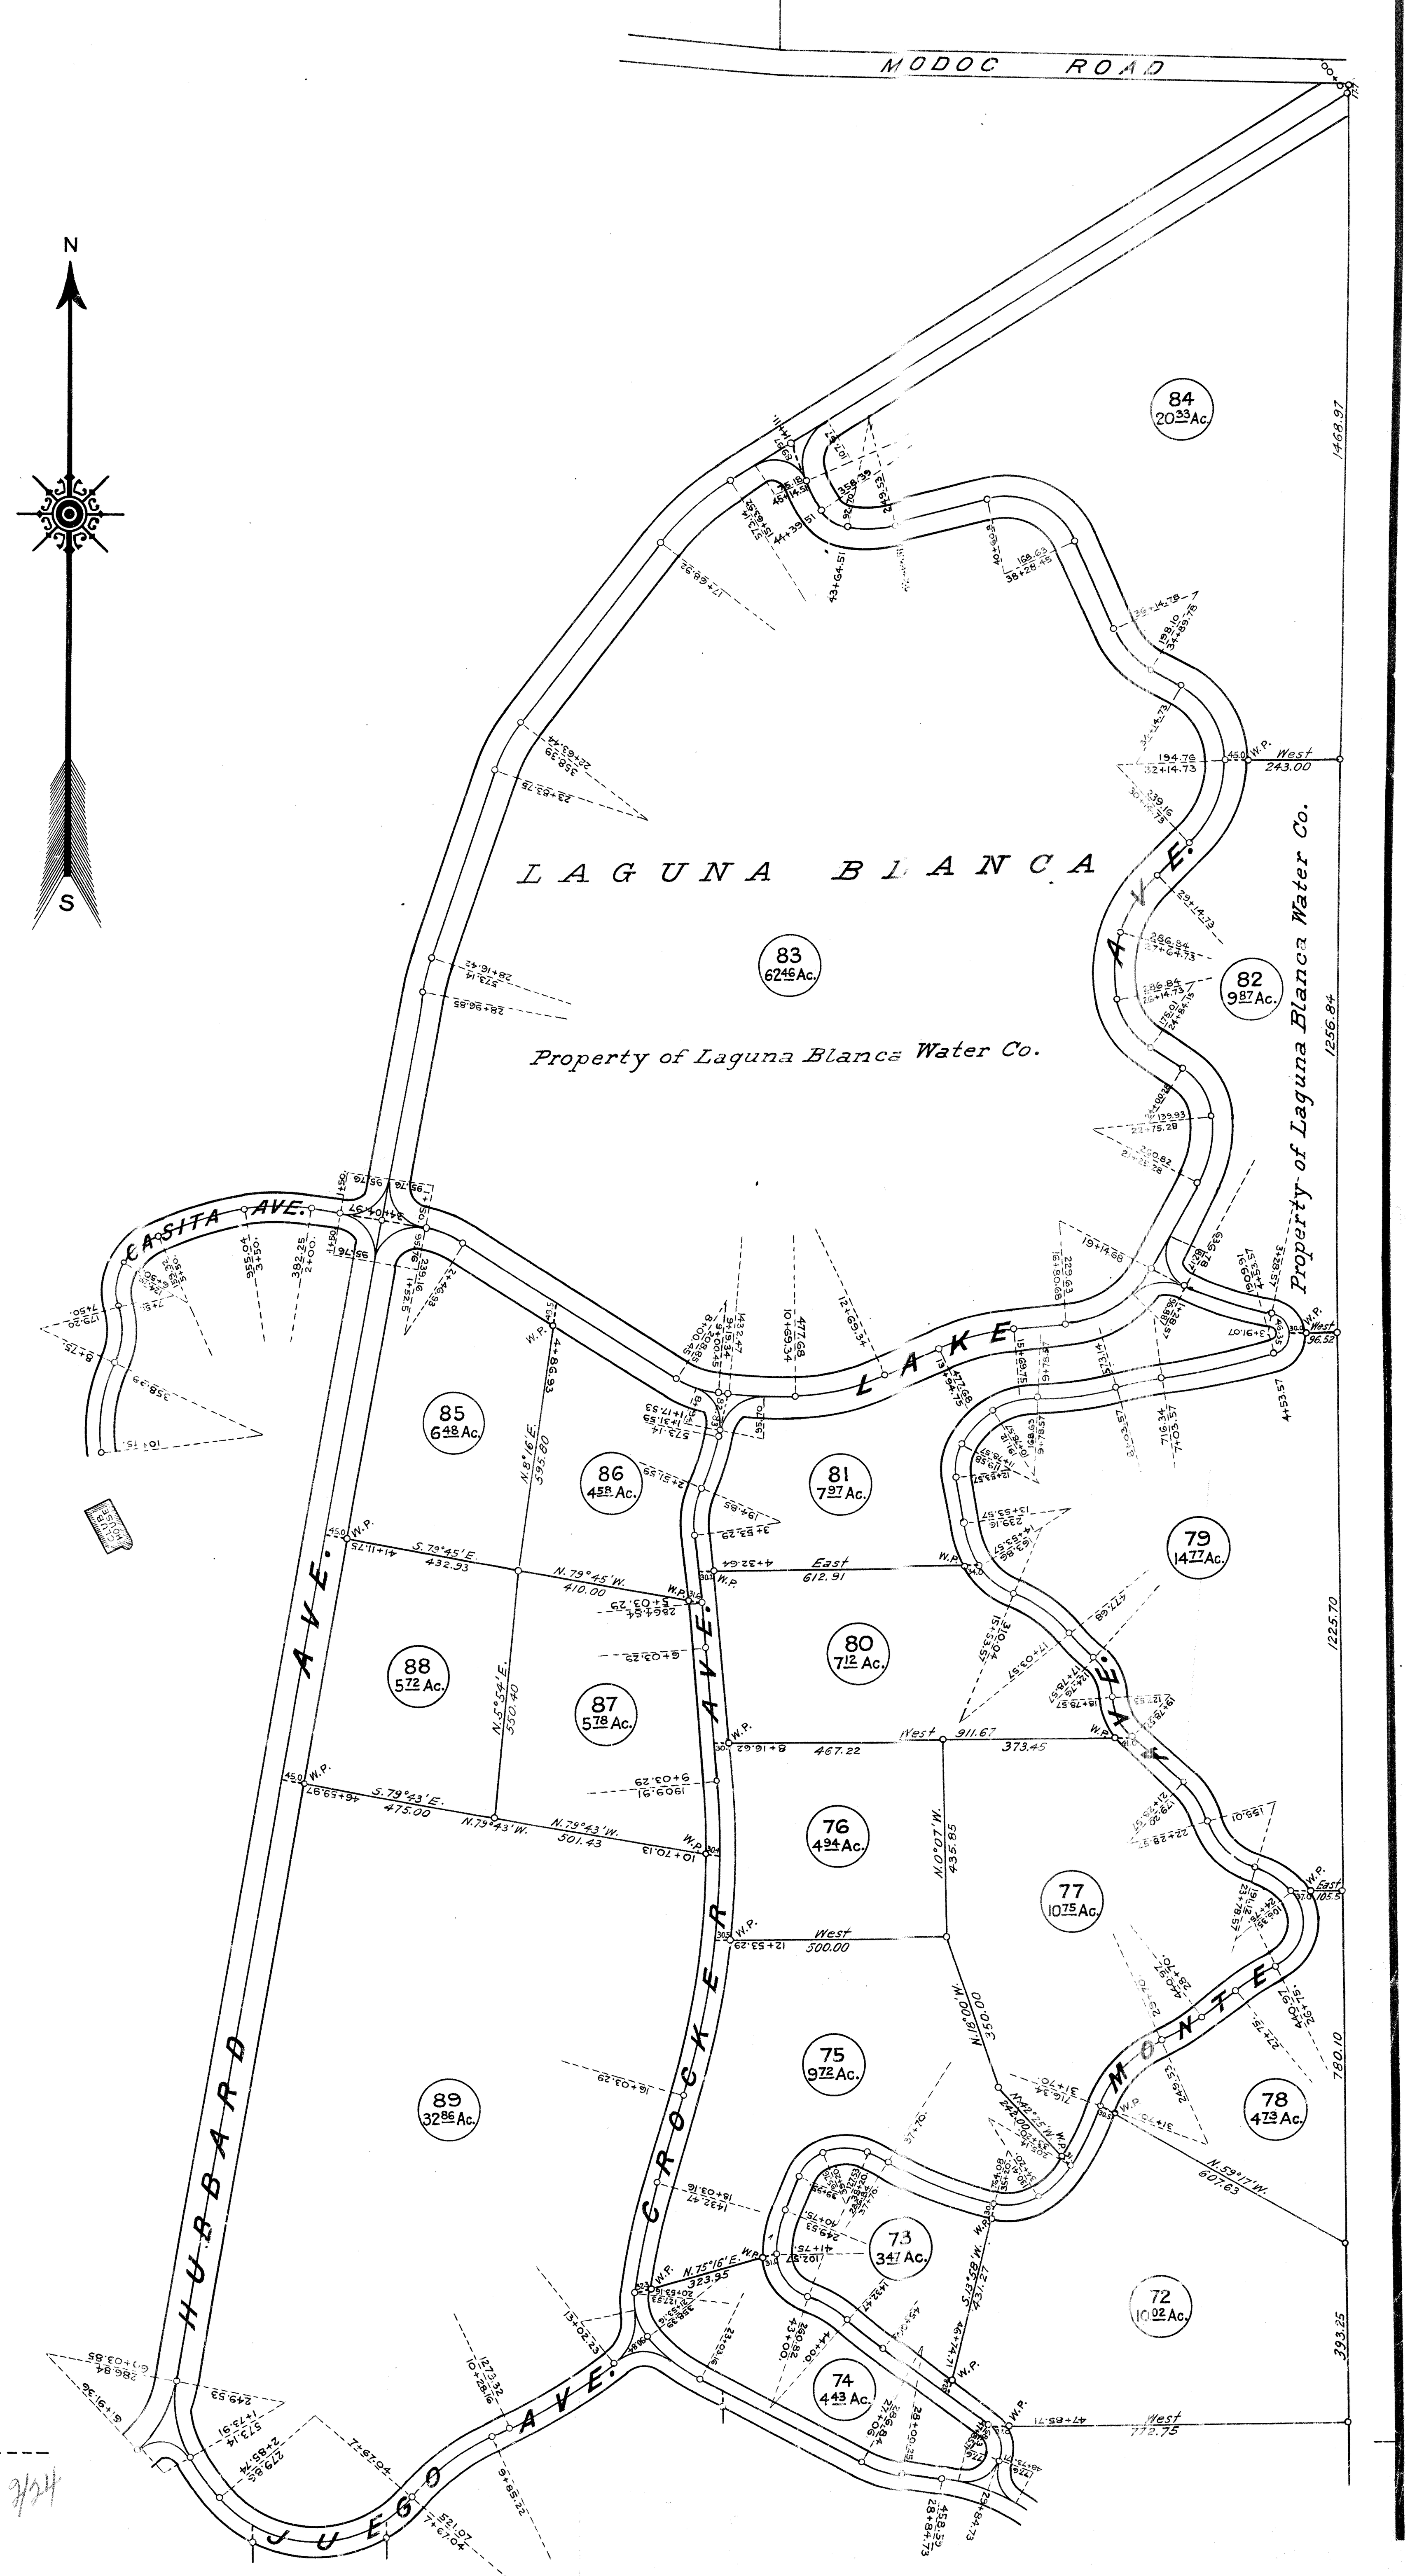

HUBBARD AVE.

Station From	Station To	Distance	Bearing	
0+00	15+63.92	1563.92	S.58°04'W.	Tang.
15+63.92	17+68.92	203.92	S.47°49'W.	Long Ch.
17+68.92	22+63.44	494.52	S.37°34'W.	Tang.
22+63.44	23+83.75	119.84	S.27°56½'W.	Long Ch.
23+83.75	28+16.42	432.67	S.18°19'W.	Tang.
28+16.42	28+96.85	80.24	S.14°18'W.	Long Ch.
28+96.85	60+03.85	2598.88	S.10°17'W.	Tang.
60+03.85	61+91.36	184.38	S.29°02'W.	Long Ch.
61+91.36	65+03.86	312.50	S.47°47'W.	Tang.
65+03.86	66+53.86	148.47	S.62°47'W.	Long Ch.
66+53.86	68+03.86	150.00	S.77°47'W.	Tang.
68+03.86	68+78.86	74.37	S.64°17'W.	Long Ch.
68+78.86	70+53.86	171.43	S.71°47'W.	〃 〃
70+53.86	71+53.86	99.59	S.82°47½'W.	〃 〃
71+53.86	73+53.86	197.62	S.88°48½'W.	〃 〃
73+53.86	76+03.86	249.60	N.81°25½'W.	〃 〃
76+03.86	77+03.86	99.79	S.84°20'W.	〃 〃
77+03.86	77+53.86	50.00	S.76°20'W.	Tang.
77+53.86	79+03.86	148.47	N.88°40'W.	Long Ch.
79+03.86	80+03.86	100.00	N.73°40'W.	Tang.
80+03.86	81+03.86	98.10	N.53°40'W.	Long Ch.
81+03.86	81+47.08	43.22	N.33°40'W.	Tang.
81+47.08	83+11.66	140.13	N.89°37'W.	Long Ch.
83+11.66	87+50.00	438.34	S.34°26'W.	Tang.
87+50.00	88+25.00	74.82	S.41°12'W.	Long Ch.
88+25.00	89+25.00	99.30	S.35°58'W.	〃 〃
89+25.00	90+00.00	75.00	S.23°58'W.	Tang.
90+00.00	91+00.00	99.83	S.17°58'W.	Long Ch.
91+00.00	91+50.00	50.00	S.11°58'W.	Tang.
91+50.00	92+50.00	99.69	S.20°43'W.	Long Ch.
92+50.00	95+83.89	333.89	S.29°28'W.	Tang.
95+83.89	96+83.89	99.29	S.15°43'W.	Long Ch.
96+83.89	97+83.89	99.64	S.11°13'W.	〃 〃
97+83.89	98+74.76	90.87	S.20°28'W.	Tang.
98+74.76	99+74.76	99.81	S.20°58'W.	Long Ch.
99+74.76	101+12.14	137.38	S.33°29'W.	Tang.
101+12.14	102+12.14	98.34	S.14°59½'W.	Long Ch.
102+12.14	102+51.49	39.35	S.3°30'E.	Tang.
102+51.49	103+51.49	98.61	S.13°30'W.	Long Ch.
103+51.49	103+98.70	47.21	S.30°30'W.	Tang.
103+98.70	105+48.70	145.72	S.6°30½'W.	Long Ch.
105+48.70	106+12.28	63.58	S.17°29'E.	Tang.
106+12.28	106+99.78	78.08	S.29°46'W.	Long Ch.
106+99.78	112+49.42	549.64	S.77°01'W.	Tang.
112+49.42	113+49.42	99.59	S.67°01'W.	Long Ch.
113+49.42	114+50.00	100.58	S.57°01'W.	Tang.
114+50.00	116+25.00	170.08	S.81°31'W.	Long Ch.
116+25.00	116+63.03	38.03	N.73°59'W.	Tang.
116+63.03	117+63.03	98.30	S.87°01'W.	Long Ch.
117+63.03	118+01.82	38.79	S.68°01'W.	Tang.
118+01.82	119+01.82	98.92	S.53°01'W.	Long Ch.
119+01.82	120+21.24	119.42	S.38°01'W.	Tang.
120+21.24	121+21.24	99.59	S.48°01'W.	Long Ch.
121+21.24	121+75.00	53.76	S.58°01'W.	Tang.
121+75.00	122+75.00	87.48	S.8°05'W.	Long Ch.
122+75.00	123+50.00	74.20	S.56°55½'E.	〃 〃
123+50.00	125+79.98	229.98	S.71°55'E.	Tang.
125+79.98	126+79.98	99.99	S.69°55'E.	Long Ch.
126+79.98	129+23.30	243.32	S.67°55'E.	Tang.
129+23.30	130+23.30	99.97	S.63°25'E.	Long Ch.
130+23.30	134+70.46	447.16	S.58°55'E.	Tang.
134+70.46	135+74.28	103.12	S.71°22'E.	Long Ch.
135+74.28	164+03.61	2829.33	S.83°49'E.	Tang.
164+03.61	166+11.52	207.16	S.75°30'E.	Long Ch.
166+11.52	194+77.00	2865.48	S.67°11'E.	Tang.

COLLADO AVE.

Station From	Station To	Distance	Bearing	
Crocker	Collado			
54+11.13	1+50.00	119.12	S.27°17'E.	Long Ch.
1+50.00	3+00.00	148.48	S.78°17'E.	〃 〃
3+00.00	5+00.00	189.92	S.31°17'E.	〃 〃
5+00.00	5+75.00	73.99	S.16°30'E.	〃 〃
5+75.00	6+75.00	95.76	S.3°46'E.	〃 〃
6+75.00	7+75.00	99.88	S.31°45'W.	〃 〃
7+75.00	8+58.00	83.00	S.37°15'W.	Tang.
8+58.00	9+58.00	99.70	S.46°00'W.	Long Ch.
9+58.00	10+33.00	74.96	S.50°15'W.	〃 〃
10+33.00	11+83.00	149.02	S.57°45'W.	〃 〃
11+83.00	12+83.00	99.86	S.63°45'W.	〃 〃
12+83.00	14+08.00	124.70	S.65°15'W.	〃 〃
14+08.00	15+08.00	99.90	S.67°47'W.	〃 〃
15+08.00	16+00.00	91.98	S.65°07'W.	〃 〃
16+00.00	16+75.00	74.88	S.59°55'W.	〃 〃
16+75.00	18+00.00	103.56	S.7°35'E.	〃 〃
18+00.00	20+00.00	199.05	S.77°34'E.	〃 〃
20+00.00	21+50.00	141.33	N.57°56'E.	〃 〃
21+50.00	24+00.00	230.37	N.63°26'E.	〃 〃
24+00.00	24+50.00	49.89	S.84°34'E.	〃 〃
24+50.00	26+00.00	149.59	N.79°56'E.	〃 〃
26+00.00	26+75.00	71.01	N.39°26'E.	〃 〃
26+75.00	27+75.00	100.00	N.6°26'E.	Tang.
27+75.00	28+00.16	25.16	S.89°18'E.	Straight
28+00.16	28+35.16	35.00	S.9°34'E.	Tang.
28+35.16	29+35.16	99.77	S.17°02'E.	Long Ch.
29+35.16	30+10.16	73.62	S.4°18'E.	〃 〃
30+10.16	31+35.16	122.60	S.4°02'E.	〃 〃
31+35.16	32+85.16	140.57	S.60°02'E.	〃 〃
32+85.16	34+35.16	148.32	S.80°17'E.	〃 〃
34+35.16	36+35.16	165.86	N.55°29'E.	〃 〃

CROCKER AVE.

Station From	Station To	Distance	Bearing	
Lake				
9+19.34	1+17.53	82.83	S.12°04'W.	Tang.
1+17.53	1+31.59	14.06	S.12°04'W.	〃 〃
1+31.59	2+51.59	119.78	S.18°04'W.	Long Ch.
2+51.59	3+53.29	100.85	S.9°04'W.	〃 〃
3+53.29	5+03.29	150.00	S.5°56'E.	Tang.
5+03.29	6+03.29	100.00	S.4°56'E.	Long Ch.
6+03.29	9+03.29	300.00	S.3°56'E.	Tang.
9+03.29	16+03.29	695.97	S.6°34'W.	Long Ch.
16+03.29	18+03.16	199.87	S.17°04'W.	Tang.
18+03.16	20+53.16	249.82	S.12°04'W.	Long Ch.
20+53.16	21+53.16	97.61	S.15°26'E.	〃 〃
21+53.16	23+03.16	149.02	S.49°56'E.	〃 〃
23+03.16	27+06.00	402.84	S.61°56'E.	Tang.
27+06.00	28+00.25	93.94	S.71°21½'E.	Long Ch.
28+00.25	28+84.73	84.48	S.80°47'E.	Tang.
28+84.73	30+84.73	198.48	S.68°17'E.	Long Ch.
30+84.73	30+95.70	10.96	S.55°47'E.	Tang.
30+95.70	32+20.70	116.60	S.18°17'E.	Long Ch.
32+20.70	33+70.70	135.42	S.64°13'W.	〃 〃
33+70.70	34+01.48	30.78	N.70°47'W.	Tang.
34+01.48	35+01.48	87.01	S.57°13'W.	Long Ch.
35+01.48	35+77.48	76.00	S.5°13'W.	Tang.
35+77.48	36+77.48	87.95	S.55°13'W.	Long Ch.
36+77.48	37+99.48	122.00	N.74°47'W.	Tang.
37+99.48	38+49.48	49.89	N.82°47'W.	Long Ch.
38+49.48	39+49.48	98.92	N.75°47'W.	〃 〃
39+49.48	40+24.48	74.88	N.69°24½'W.	〃 〃
40+24.48	40+99.48	73.52	S.80°58'W.	〃 〃
40+99.48	41+99.48	98.61	S.42°58'W.	〃 〃
41+99.48	42+49.48	49.76	S.14°58'W.	〃 〃
42+49.48	42+99.48	50.00	S.3°58'W.	Tang.
42+99.48	43+74.48	74.07	S.12°32'E.	Long Ch.
43+74.48	43+99.48	25.00	S.29°02'E.	Tang.
43+99.48	45+24.48	122.57	S.9°02'E.	Long Ch.
45+24.48	45+99.48	74.23	S.4°02'E.	〃 〃
45+99.48	46+99.48	99.25	S.33°02'E.	〃 〃
46+99.48	48+31.86	132.29	S.51°40'E.	〃 〃
48+31.86	52+11.13	379.27	S.56°18'E.	Tang.
52+11.13	52+86.13	73.29	S.33°48'E.	Long Ch.
52+86.13	54+86.13	184.38	S.28°42'W.	〃 〃
54+86.13	55+86.13	98.10	S.48°42'W.	〃 〃
55+86.13	56+86.13	100.00	S.28°42'W.	Tang.
56+86.13	59+36.13	248.16	S.41°12½'W.	Long Ch.
59+36.13	66+86.13	750.00	S.53°43'W.	Tang.
66+86.13	67+86.13	99.38	S.40°58'W.	Long Ch.
67+86.13	68+61.13	75.00	S.28°13'W.	Tang.
68+61.13	69+61.13	95.48	S.59°13'W.	Long Ch.
69+61.13	71+11.13	147.61	S.71°28'W.	〃 〃
71+11.13	72+65.53	154.40	S.52°43'W.	Tang.
72+65.53	75+12.20	229.99	S.15°43½'W.	Long Ch.
75+12.20	81+62.20	650.00	S.21°16'E.	Tang.
81+62.20	84+12.20	246.28	S.3°46'E.	Long Ch.
84+12.20	85+41.23	129.03	S.13°44'W.	Tang.
85+41.23	87+41.23	198.62	S.25°44'W.	Long Ch.
87+41.23	Hubbard 170+02.42	93.18	S.37°44'W.	Semi Tang.

CRESTA AVE.

Station From	Station To	Distance	Bearing	
Crocker	Cresta			
54+86.13	1+75.00	164.53	N.76°18'W.	Long Ch.
1+75.00	2+25.00	50.00	N.41°18'W.	Tang.
2+25.00	3+00.00	74.23	N.56°18'W.	Long Ch.
3+00.00	4+50.00	150.00	N.71°18'W.	Tang.
4+50.00	7+50.00	298.74	N.62°18'W.	Long Ch.
7+50.00	10+50.00	300.00	N.53°18'W.	Tang.
10+50.00	12+50.00	196.20	N.73°18'W.	Long Ch.
12+50.00	15+50.00	300.00	S.86°42'W.	Tang.
15+50.00	17+00.00	146.28	S.64°12'W.	Long Ch.
17+00.00	18+50.00	148.52	S.56°51'W.	〃 〃
18+50.00	19+50.00	99.93	S.74°10'W.	〃 〃
19+50.00	21+50.00	194.53	N.79°20'W.	〃 〃
21+50.00	21+75.35	25.35	N.55°20'W.	Tang.
21+75.35	23+78.37	200.45	N.71°34½'W.	Long Ch.
23+78.37	25+30.69	152.32	N.87°49'W.	Tang.
25+30.69	26+52.52	121.04	N.75°38'W.	Long Ch.
26+52.52	28+02.52	149.81	N.68°42'W.	〃 〃
28+02.52	30+82.65	280.13	N.73°57'W.	Tang.
30+82.65	32+28.74	144.30	S.89°15'W.	Long Ch.
32+28.74	34+19.29	190.55	S.72°27'W.	Tang.
34+19.29	35+19.29	99.59	S.82°27'W.	Long Ch.
35+19.29	36+69.29	143.42	N.57°33'W.	〃 〃
36+69.29	39+19.29	168.47	S.67°26'W.	〃 〃
39+19.29	43+19.29	397.10	S.29°35'E.	〃 〃
43+19.29	46+19.03	299.74	S.41°35'E.	Tang.
46+19.03	47+44.03	113.00	S.3°25'W.	Long Ch.
47+44.03	49+18.73	174.70	S.48°25'W.	Tang.
49+18.73	50+18.73	98.10	S.68°25'W.	Long Ch.
50+18.73	51+68.73	147.80	S.70°25'W.	〃 〃
51+68.73	53+18.73	149.31	S.42°40'W.	〃 〃
53+18.73	55+18.73	197.69	S.17°25'W.	〃 〃
55+18.73	62+44.42	725.69	S.1°55'W.	Tang.

MONTE AVE.

Station From	Station To	Distance	Bearing	
Lake	Monte			
19+14.68	1+28.57	82.17	S.6[illegible]°02'E.	Semi Tang.
1+28.57	3+28.57	199.18	S.7[illegible]°02'E.	Long Ch.
3+28.57	4+53.57	90.50	S.[illegible]°32'E.	〃 〃
4+53.57	7+03.57	249.82	S.7[illegible]°43'W.	〃 〃
7+03.57	8+03.57	99.94	S.7[illegible]°28'W.	〃 〃
8+03.57	9+78.57	174.35	S.8[illegible]°11'W.	〃 〃
9+78.57	10+78.57	98.61	S.7[illegible]°55'W.	〃 〃
10+78.57	11+78.57	98.92	S.4[illegible]°54'W.	〃 〃
11+78.57	12+53.57	73.90	S.[illegible]°53'W.	〃 〃
12+53.57	13+53.57	100.00	S.[illegible]°06'E.	Tang.
13+53.57	14+53.57	99.45	S.2[illegible]°07'E.	Long Ch.
14+53.57	15+53.57	98.54	S.4[illegible]°39'E.	〃 〃
15+53.57	17+03.57	148.70	S.5[illegible]°17'E.	〃 〃
17+03.57	17+78.57	75.00	S.4[illegible]°56'E.	〃 〃
17+78.57	18+78.57	97.49	S.2[illegible]°26'E.	〃 〃
18+78.57	19+78.57	97.41	S.2[illegible]°56'E.	〃 〃
19+78.57	21+28.57	150.00	S.4[illegible]°27'E.	Tang.
21+28.57	22+28.57	98.77	S.3[illegible]°27'E.	Long Ch.
22+28.57	23+78.57	144.34	S.4[illegible]°12'E.	〃 〃
23+78.57	24+75.00	94.43	S.5[illegible]°31'E.	〃 〃
24+75.00	26+75.00	172.08	S.1[illegible]°57'W.	〃 〃
26+75.00	27+75.00	99.83	S.5[illegible]°26'W.	〃 〃
27+75.00	28+70.00	95.00	S.5[illegible]°57'W.	Tang.
28+70.00	29+70.00	99.83	S.5[illegible]°27'W.	Long Ch.
29+70.00	31+70.00	194.98	S.4[illegible]°56'W.	〃 〃
31+70.00	33+20.00	149.72	S.2[illegible]°58'W.	〃 〃
33+20.00	34+20.00	99.25	S.4[illegible]°58'W.	〃 〃
34+20.00	35+20.00	97.70	S.8[illegible]°58'W.	〃 〃
35+20.00	37+70.00	248.94	N.6[illegible]°41'W.	〃 〃
37+70.00	38+20.00	50.00	N.6[illegible]°18'W.	〃 〃
38+20.00	39+20.00	97.61	N.8[illegible]°48'W.	〃 〃
39+20.00	39+95.00	73.29	S.4[illegible]°12'W.	〃 〃
39+95.00	40+75.00	80.00	S.2[illegible]°43'W.	Tang.
40+75.00	41+75.00	99.51	S.1[illegible]°13'W.	Long Ch.
41+75.00	43+00.00	117.66	S.3[illegible]°19'E.	〃 〃
43+00.00	44+00.00	99.53	S.5[illegible]°17'E.	〃 〃
44+00.00	45+00.00	99.98	S.5[illegible]°17'E.	〃 〃
45+00.00	47+85.71	285.71	S.5[illegible]°17'E.	Tang.
47+85.71	48+73.71	82.15	S.1[illegible]°18'E.	Long Ch.
48+73.71	Crocker 29+84.73	71.94	S.2[illegible]°41'W.	

ORILLA AVE.

Station From	Station To	Distance	Bearing	
Hubbard				
112+49.42	3+00.00	150.21	S.8[illegible]°31'W.	Semi Tang.
3+00.00	4+00.00	99.98	S.8[illegible]°31'W.	Long Ch.
4+00.00	5+00.00	99.86	N.8[illegible]°29'W.	〃 〃
5+00.00	6+00.00	99.62	N.8[illegible]°29'W.	〃 〃
6+00.00	8+00.00	198.63	S.6[illegible]°31'W.	
8+00.00	11+00.00	300.00	S.5[illegible]°31'W.	Tang.
11+00.00	11+75.00	74.78	S.4[illegible]°46'W.	Long Ch.
11+75.00	12+75.00	95.76	S.6[illegible]°01'W.	
12+75.00	13+15.00	40.00	N.8[illegible]°59'W.	Tang.
13+15.00	13+90.00	73.72	S.7[illegible]°31'W.	Long Ch.
13+90.00	High Water		S.5[illegible]°01'W.	Tang.

ROBLE AVE. (south)

Station From	Station To	Distance	Bearing	
Cresta	Roble			
62+44.42	1+29.23	118.35	S.4[illegible]°05'E.	Long Ch.
1+29.23	1+67.01	37.78	S.[illegible]°05'E.	Tang.
1+67.01	3+17.01	108.00	S.[illegible]°05'E.	Long Ch.
3+17.01	5+17.01	197.54	S.5[illegible]°55'W.	〃 〃
5+17.01	5+40.20	33.19	S.4[illegible]°55'W.	Tang.
5+40.20	7+63.64	219.98	S.2[illegible]°03'W.	Long Ch.
7+63.64	9+45.48	181.84	S.[illegible]°11'W.	Tang.
9+45.48	Hubbard 144+05.02	95.76	S.[illegible]°11'W.	Semi Tang.

ROBLE AVE. (West)

Station From	Station To	Distance	Bearing	
Cresta	Roble			
62+44.42	63+64.42	106.57	S.4[illegible]°55'W.	Long Ch.
63+64.42	64+89.42	123.90	N.6[illegible]°41½'W.	〃 〃
64+89.42	65+64.42	74.15	N.3[illegible]°34'W.	〃 〃
65+64.42	67+14.42	149.59	N.1[illegible]°19'W.	〃 〃
67+14.42	68+64.42	137.26	N.4[illegible]°49'W.	〃 〃
68+64.42	70+39.42	171.98	N.[illegible]°34'W.	〃 〃
70+39.42	71+39.42	98.92	N.6[illegible]°19'W.	〃 〃
71+39.42	72+64.42	124.34	N.[illegible]°41½'W.	〃 〃
72+64.42	P.I.	44.23	N.6[illegible]°04'W.	Semi Tang.

PARQUE AVE.

Station From	Station To	Distance	Bearing	
Crocker	Parque			
82+87.20	2+22.85	149.00	N.8[illegible]°13'E.	On Radius
2+22.85	4+12.75	188.30	S.8[illegible]°28½'E.	Long Ch.
4+12.75	18+59.60	1446.85	S.[illegible]7°11'E.	Tang.

LAKE AVE.

Station From	Station To	Distance	Bearing	
Hubbard	Lake			
34+04.97	1+50.00	95.76	S.79°43'E.	Semi Tang.
1+50.00	1+52.50	2.50	S.79°43'E.	Tang.
1+52.50	2+46.93	93.99	S.68°23'E.	Long Ch.
2+46.93	8+00.45	553.52	S.57°03'E.	Tang.
8+00.45	9+00.45	99.29	S.70°48'E.	Long Ch.
9+00.45	9+19.34	18.89	S.84°33'E.	Tang.
9+19.34	10+69.34	149.84	S.87°33'E.	Long Ch.
10+69.34	12+69.34	198.62	N.77°28'E.	〃 〃
12+69.34	13+94.75	125.41	N.65°28'E.	Tang.
13+94.75	15+69.75	174.06	N.75°58'E.	Long Ch.
15+69.75	16+80.68	110.93	N.86°29'E.	Tang.
16+80.68	19+14.68	224.46	N.57°13½'E.	Long Ch.
19+14.68	21+25.28	210.60	N.27°58'E.	Tang.
21+25.28	22+75.28	148.14	N.11°28'E.	Long Ch.
22+75.28	24+00.28	121.02	N.30°39½'W.	〃 〃
24+00.28	24+84.15	83.87	N.56°17'W.	Tang.
24+84.15	26+14.73	127.72	N.34°53'W.	Long Ch.
26+14.73	27+64.73	148.47	N.1°31'E.	〃 〃
27+64.73	29+14.73	148.47	N.31°31'E.	〃 〃
29+14.73	30+14.73	100.00	N.46°31'E.	Tang.
30+14.73	32+14.73	194.53	N.22°31'E.	Long Ch.
32+14.73	34+14.73	191.76	N.30°58½'W.	〃 〃
34+14.73	34+89.78	75.05	N.60°28'W.	Tang.
34+89.78	36+14.78	123.26	N.42°20½'W.	Long Ch.
36+14.78	38+28.45	213.67	N.24°13'W.	Tang.
38+28.45	40+60.80	214.53	N.63°43'W.	Long Ch.
40+60.80	42+64.51	203.71	S.76°47'W.	Tang.
42+64.51	43+64.51	99.51	S.88°17'W.	Long Ch.
43+64.51	44+39.51	73.18	N.56°58'W.	〃 〃
44+39.51	45+14.51	74.90	N.27°43'W.	〃 〃
45+14.51	Hubbard 14+11.00	89.97	N.21°43'W.	Semi Tang.

JUEGO AVE.

Station From	Station To	Distance	Bearing	
Hubbard	Juego			
60+03.86	1+73.91	170.68	S.9°43'E.	Long Ch.
1+73.91	2+85.74	111.65	S.35°18½'E.	〃 〃
2+85.74	7+67.04	424.54	N.89°46'E.	〃 〃
7+67.04	9+85.22	216.66	N.52°26'E.	〃 〃
9+85.22	10+28.16	42.94	N.64°26'E.	Tang.
10+28.16	13+02.23	273.51	N.58°16'E.	Long Ch.
13+02.23	Crocker 21+53.16	90.04	N.52°06'E.	

CASITA AVE.

Station From	Station To	Distance	Bearing	
Hubbard	Casita			
34+04.97	1+50.00	95.76	N.79°43'W.	Semi Tang.
1+50.00	2+00.00	50.00	N.79°43'W.	Tang.
2+00.00	3+50.00	149.15	S.89°02'W.	Long Ch.
3+50.00	5+50.00	199.60	S.71°47'W.	〃 〃
5+50.00	6+50.00	98.46	S.47°47'W.	〃 〃
6+50.00	7+50.00	97.48	S.6°47'W.	〃 〃
7+50.00	8+75.00	122.57	S.3°47'W.	〃 〃
8+75.00	10+75.00	197.54	S.7°47'W.	〃 〃

CANTERA AVE.

Station From	Station To	Distance	Bearing	
Crocker	Cantera			
66+86.13	1+00.00	51.97	S.15°43'W.	Semi Tang.
1+00.00	2+25.00	125.00	S.15°43'W.	Tang.
2+25.00	5+25.00	284.08	S.17°17'E.	Long Ch.
5+25.00	6+75.00	149.96	S.52°54½'E.	〃 〃
6+75.00	7+75.00	99.87	S.59°02'E.	〃 〃
7+75.00	9+75.00	200.00	S.62°32'E.	Tang.
9+75.00	10+75.00	99.83	S.69°02'E.	Long Ch.
10+75.00	12+25.00	150.00	S.75°32'E.	Tang.
12+25.00	14+25.00	198.12	S.89°32'E.	Long Ch.
14+25.00	15+00.00	75.00	N.76°28'E.	Tang.
15+00.00	17+00.00	194.53	S.79°32'E.	Long Ch.

LLANO AVE.

Station From	Station To	Distance	Bearing	
Crocker	Llano			
66+86.13	1+00.00	94.26	S.88°43'W.	Long Ch.
1+00.00	2+04.75	100.30	N.86°17'W.	〃 〃
2+04.75	3+38.87	134.12	S.63°44'W.	Tang.
3+38.87	5+38.87	189.92	N.84°16'W.	Long Ch.
5+38.87	8+26.24	287.37	N.52°16'W.	Tang.
8+26.24	14+94.57	665.13	N.62°17'W.	Long Ch.
14+94.57	23+23.18	828.61	N.72°18'W.	Tang.
23+23.18	Cresta	79.91	N.72°18'W.	Semi Tang.

South Line of Sheet No. 1
North Line of Sheet No. 2

7/24

24