IN THREE SHEETS
SHEET No 1
2/34

FILED 2039
AT
THE REQUEST OF
F. F. Flournoy
June 20th A.D. 1913
Wm Bradley RECORDER

May 1913
F. F. Flournoy
2/34

OLD FILE PLAN
MAPS & SURVEYS
BOOK NO. 2
PAGE NO. 34

MAP
OF
THE RIVIERA
(INCORPORATED)
ON MISSION RIDGE
All in Sections 10, 11, 14 & 15, T 4 N, R 27 W, S. B. M.
SANTA BARBARA CITY
CALIFORNIA

Survey Made by Frank F. Flournoy
April 1913

SCALE ONE INCH = 100 FEET

~~Red boundary line~~

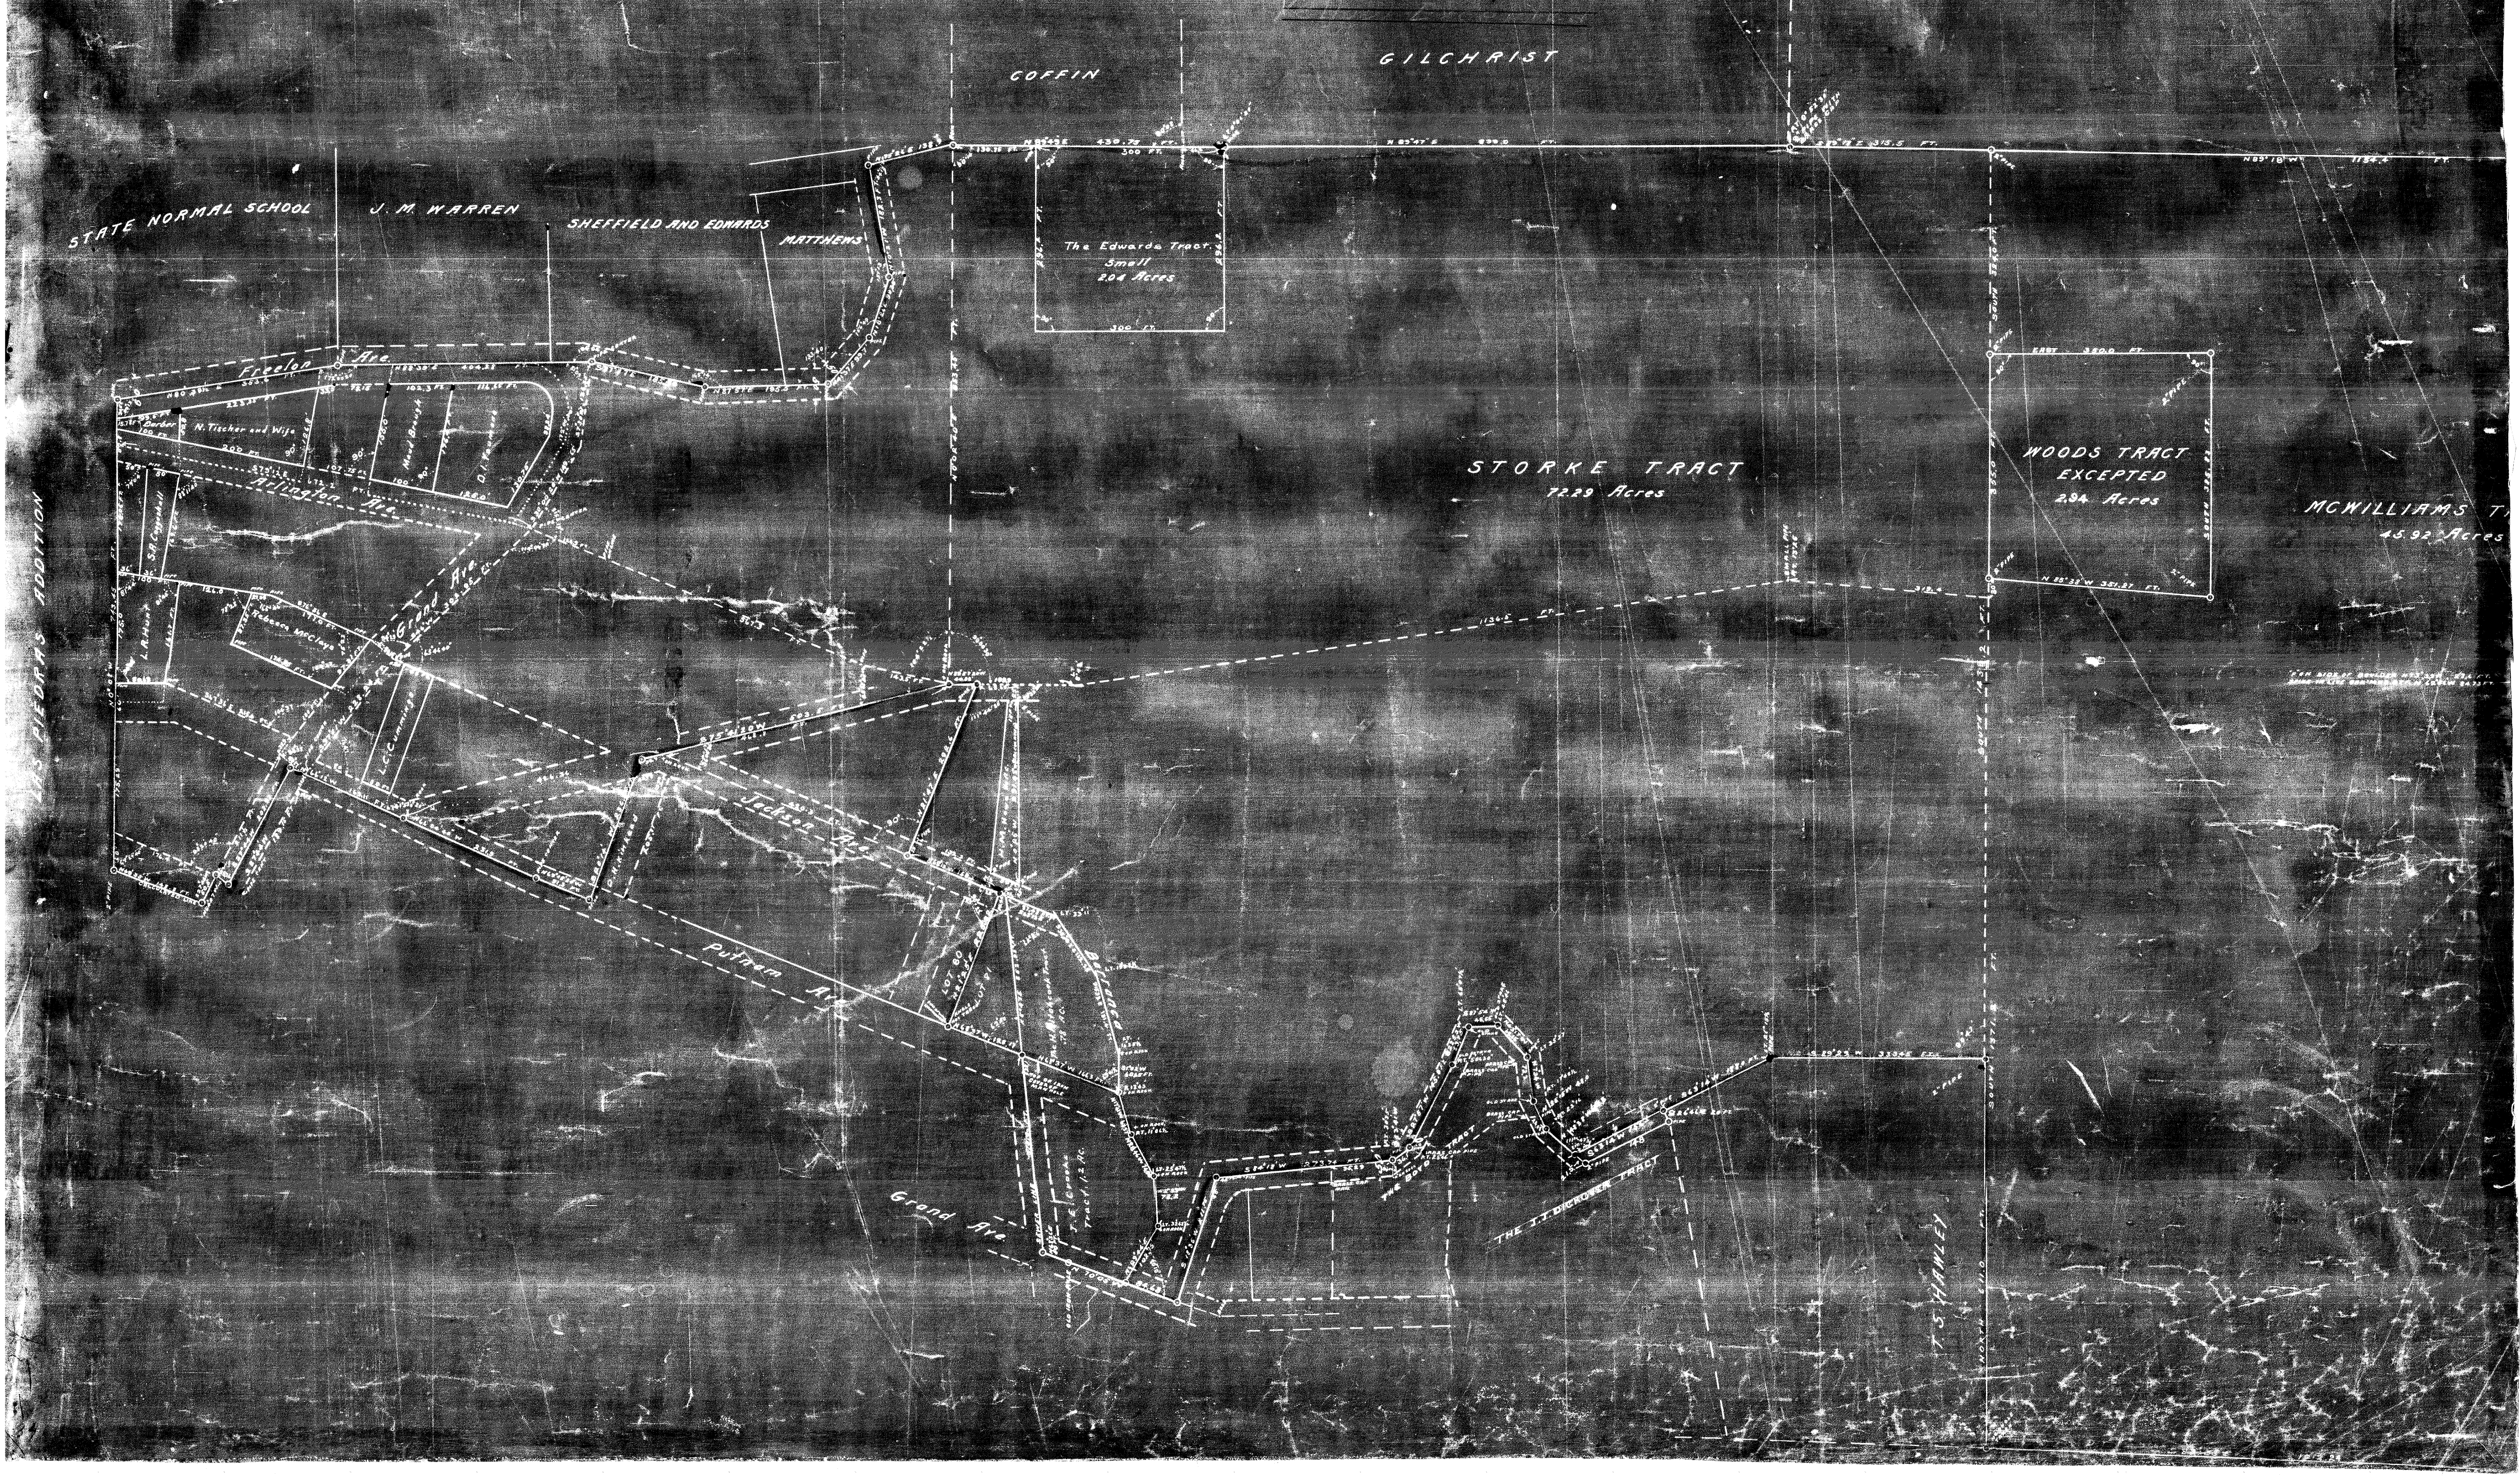
COFFIN
GILCHRIST
FRANCHESCI
STATE NORMAL SCHOOL
J. M. WARREN
SHEFFIELD AND EDWARDS
MATTHEWS
The Edwards Tract
Small
2.04 Acres
300 FT.
N 89°47' E 439.79 FT.
STORKE TRACT
72.29 Acres
WOODS TRACT
EXCEPTED
2.94 Acres
EAST 350.0 FT.
N 85°38' W 351.27 FT.
MCWILLIAMS T
45.92 Acres
N 89°18' W 1154.4 FT.
1136.6 FT.
LAS PIEDRAS ADDITION
Freelon Ave.
Arlington Ave.
Grand Ave.
Jackson Ave.
Putnam Ave.
Barber
N. Tischer and Wife
Maud Brough
D. I. Fassmore
S. A. Coggeshall
L. A. Hunt
Rebecca McClaye
L. C. Cummings
LOT 80
LOT 81
T. E. Cronin Tract 1.2 Ac.
THE BOYD TRACT
THE J. T. DICKOVER TRACT
T. S. HANLEY
SOUTH 1436.2 FT.
NORTH 650.0 FT.