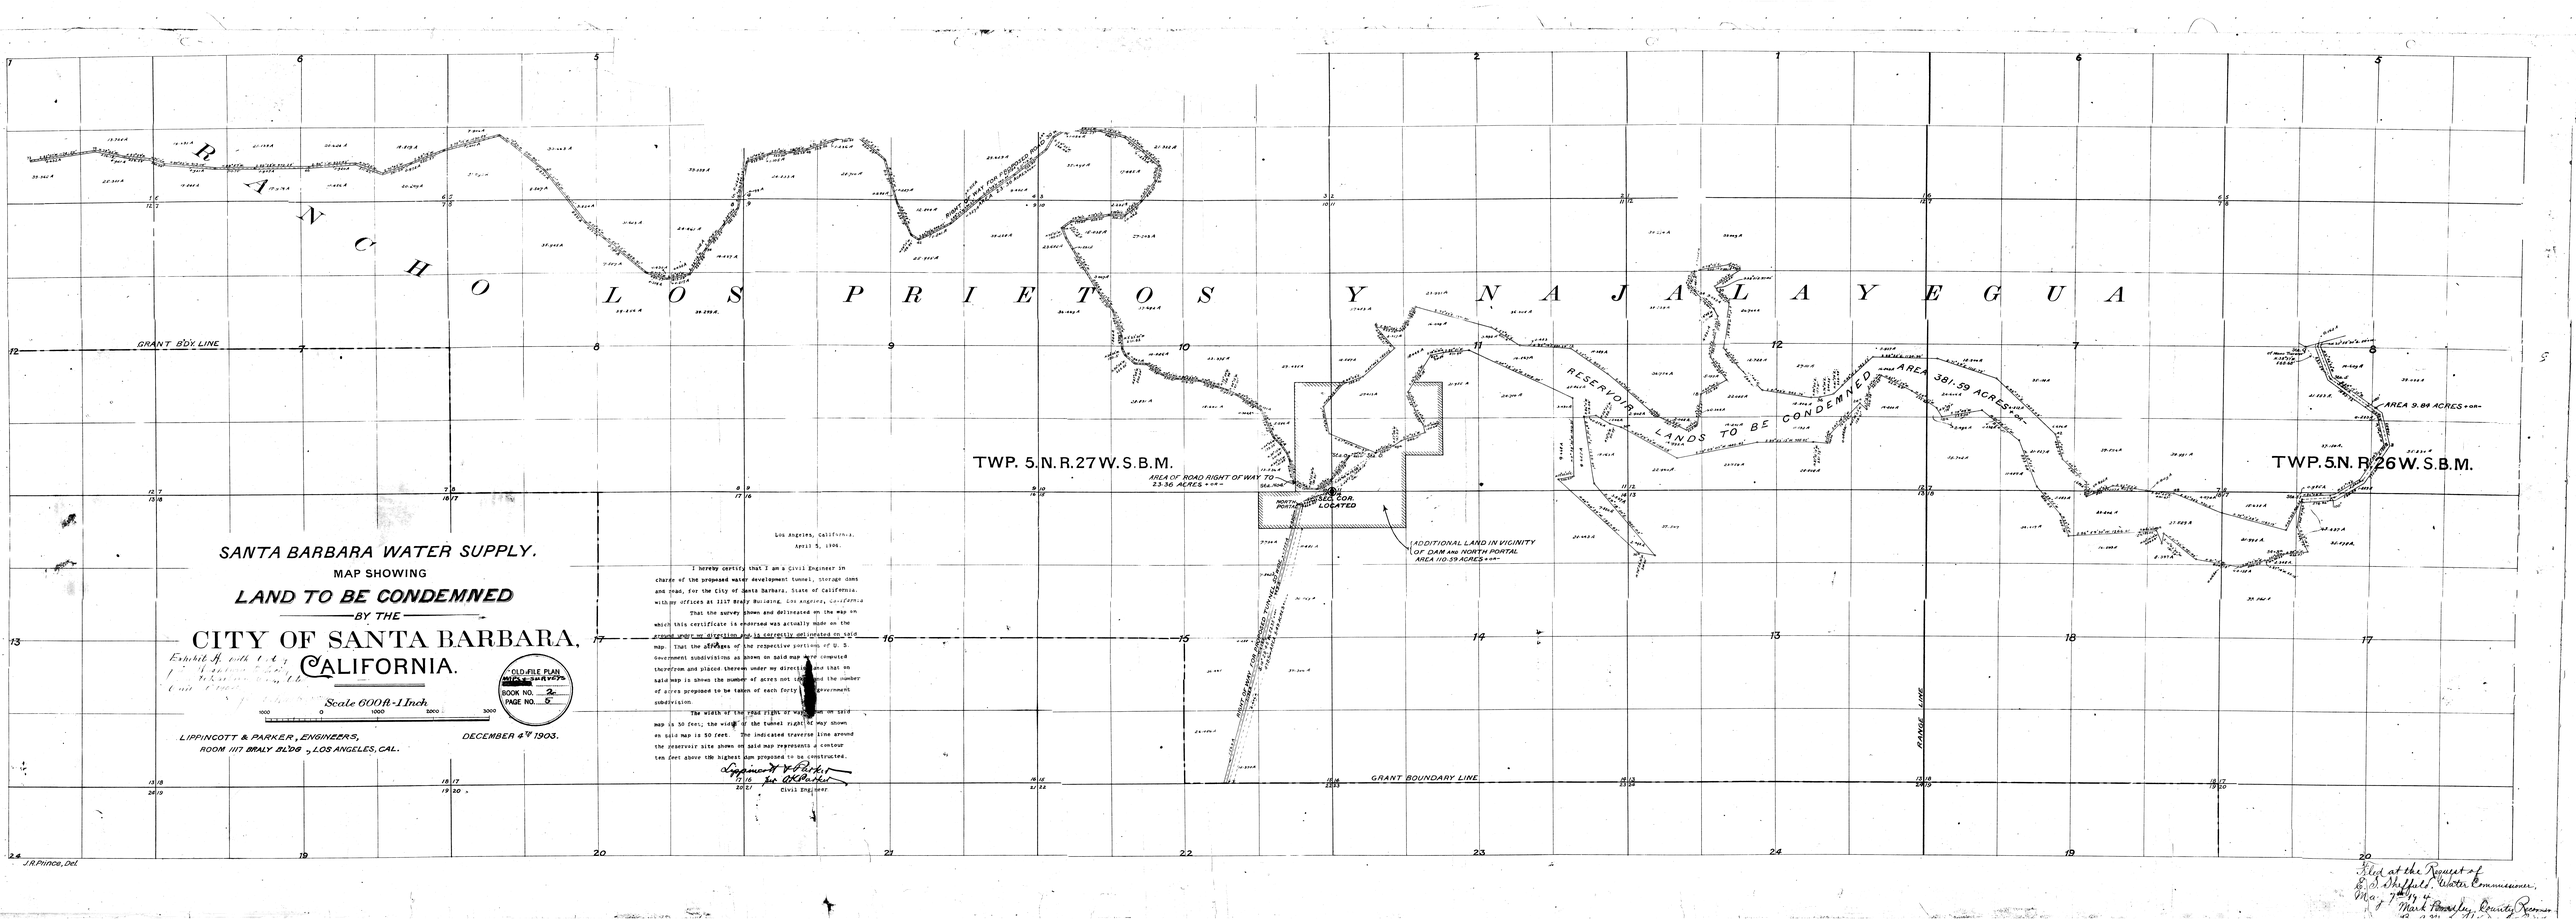

SANTA BARBARA WATER SUPPLY.

MAP SHOWING

LAND TO BE CONDEMNED

BY THE

CITY OF SANTA BARBARA, CALIFORNIA.

Exhibit A with the petition of the City of Santa Barbara, filed in the Superior Court of Santa Barbara County, California.

Scale 600 ft. - 1 Inch.

1000 0 1000 2000 3000

OLD FILE PLAN Surveys BOOK NO. 2c PAGE NO. 5

LIPPINCOTT & PARKER, ENGINEERS, ROOM 1117 BRALY BLDG., LOS ANGELES, CAL.

DECEMBER 4th 1903.

Los Angeles, California, April 5, 1904.

I hereby certify that I am a Civil Engineer in charge of the proposed water development tunnel, storage dams and road, for the City of Santa Barbara, State of California, with my offices at 1117 Braly Building, Los Angeles, California. That the survey shown and delineated on the map on which this certificate is endorsed was actually made on the ground under my direction and is correctly delineated on said map. That the courses of the respective portions of U. S. government subdivisions as shown on said map were ascertained therefrom and platted thereon under my direction and that on said map is shown the number of acres not taken and the number of acres proposed to be taken of each forty of government subdivision.

The width of the road right of way shown on said map is 50 feet, the width of the tunnel right of way shown on said map is 50 feet. The indicated traverse line around the reservoir site shown on said map represents a contour ten feet above the highest dam proposed to be constructed.

Lippincott & Parker
for W. K. Parker
Civil Engineer

Filed at the Request of E. S. Sheffield, Water Commissioner, May 7th 1904 at 11 A.M.
Mark Pomeroy, County Recorder
By [illegible] Deputy